



Wandsworth Town Centre

Sheet 1 of 19

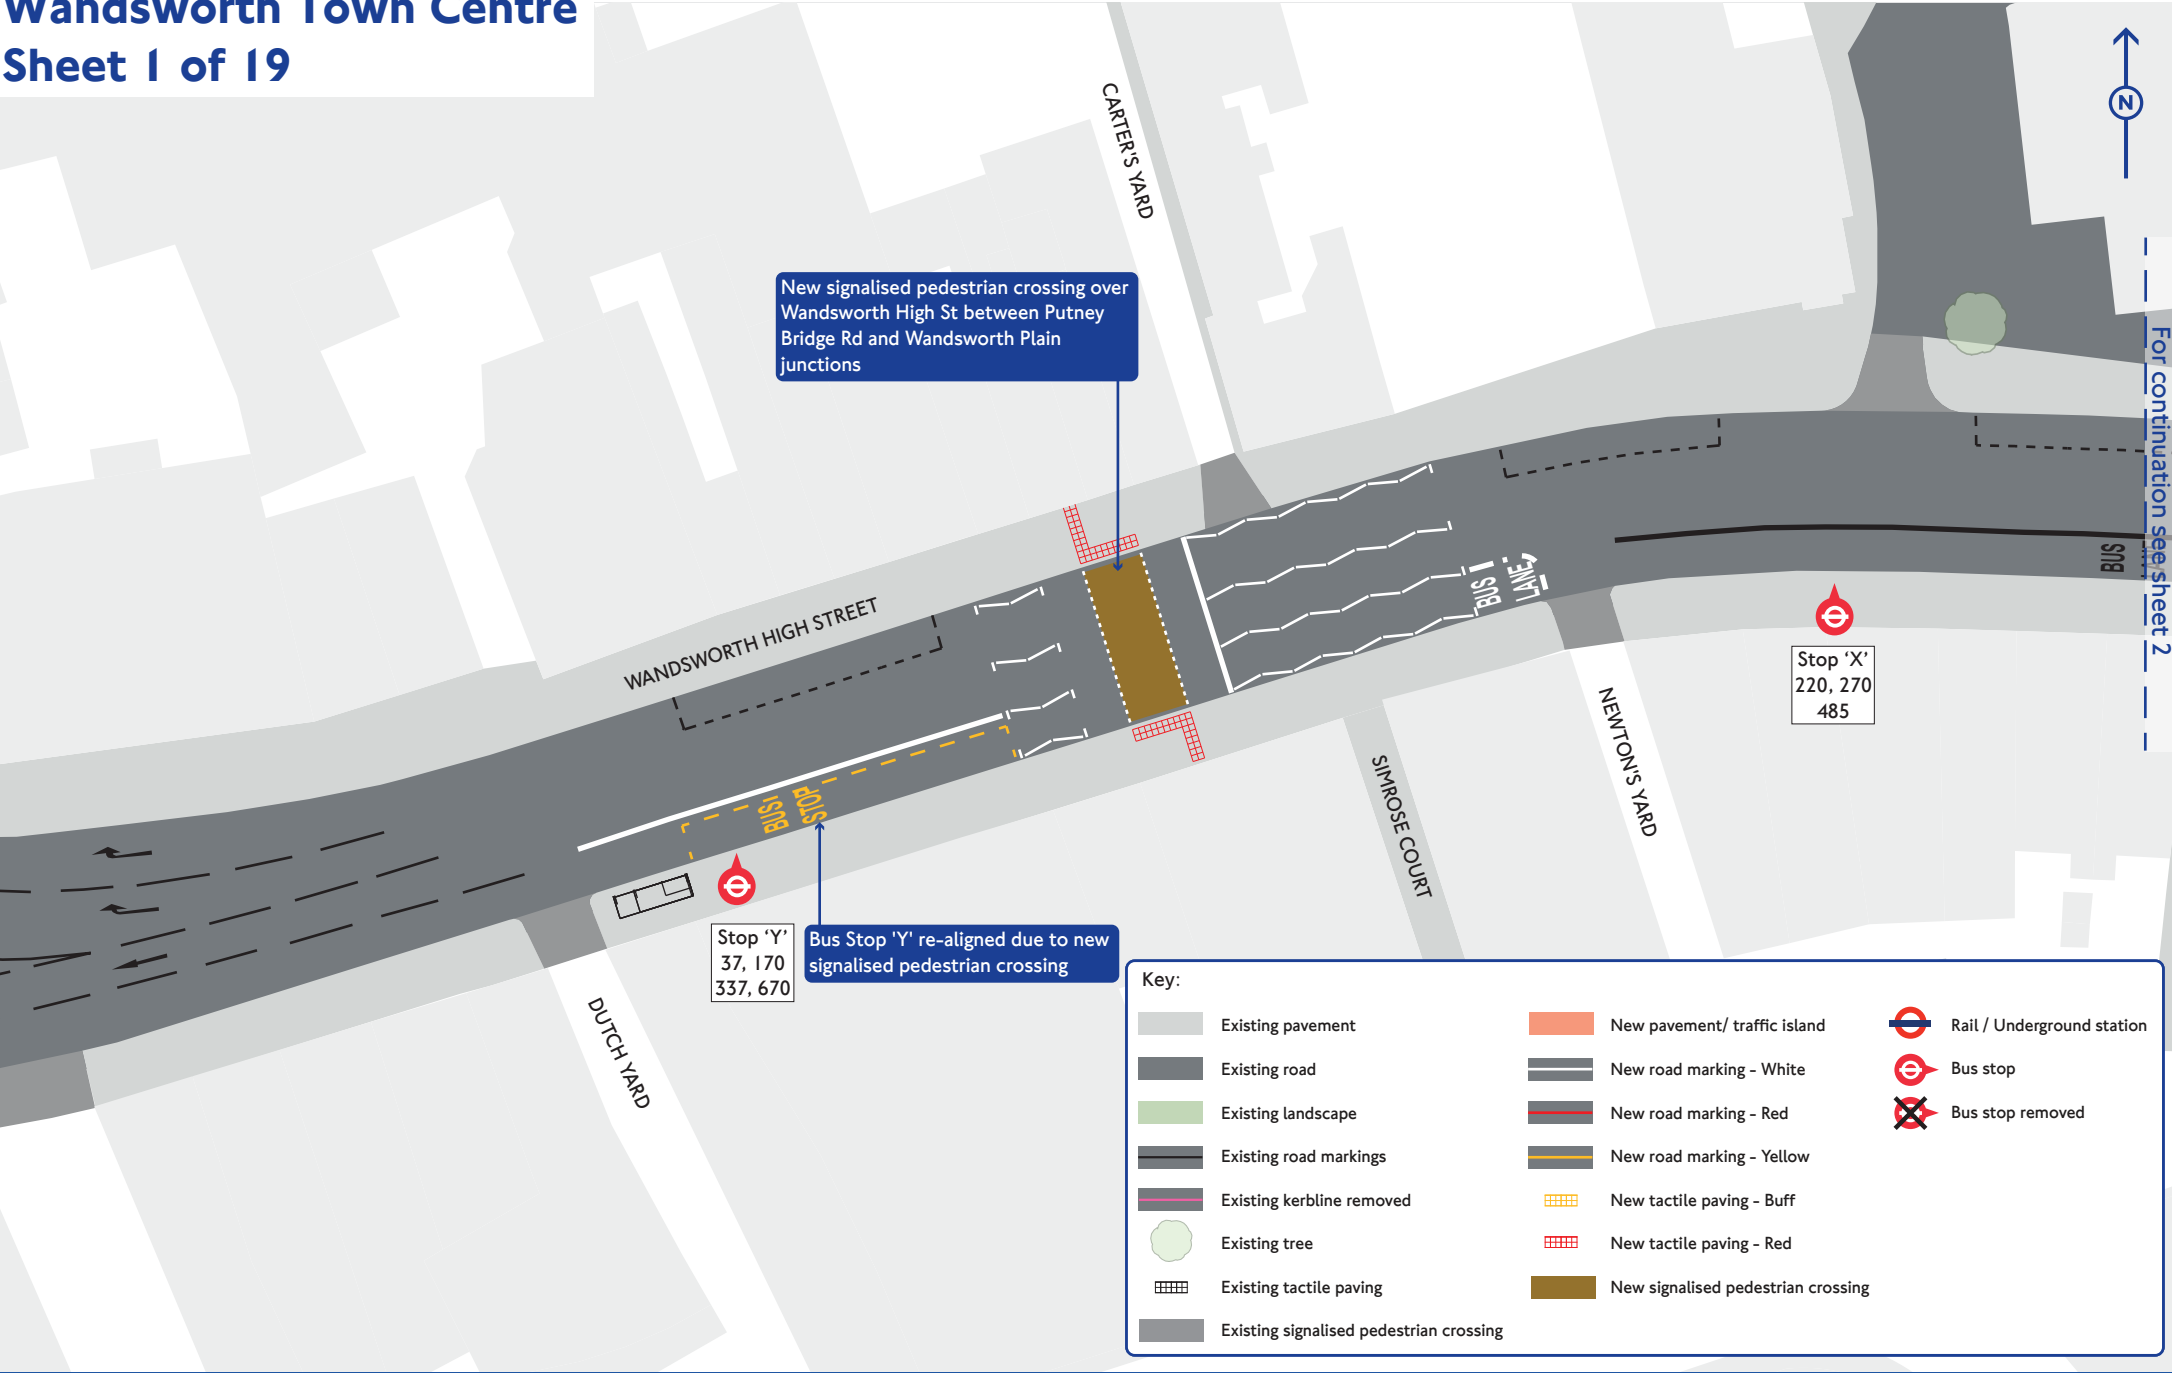


Wandsworth Town Centre

Sheet 2 of 19

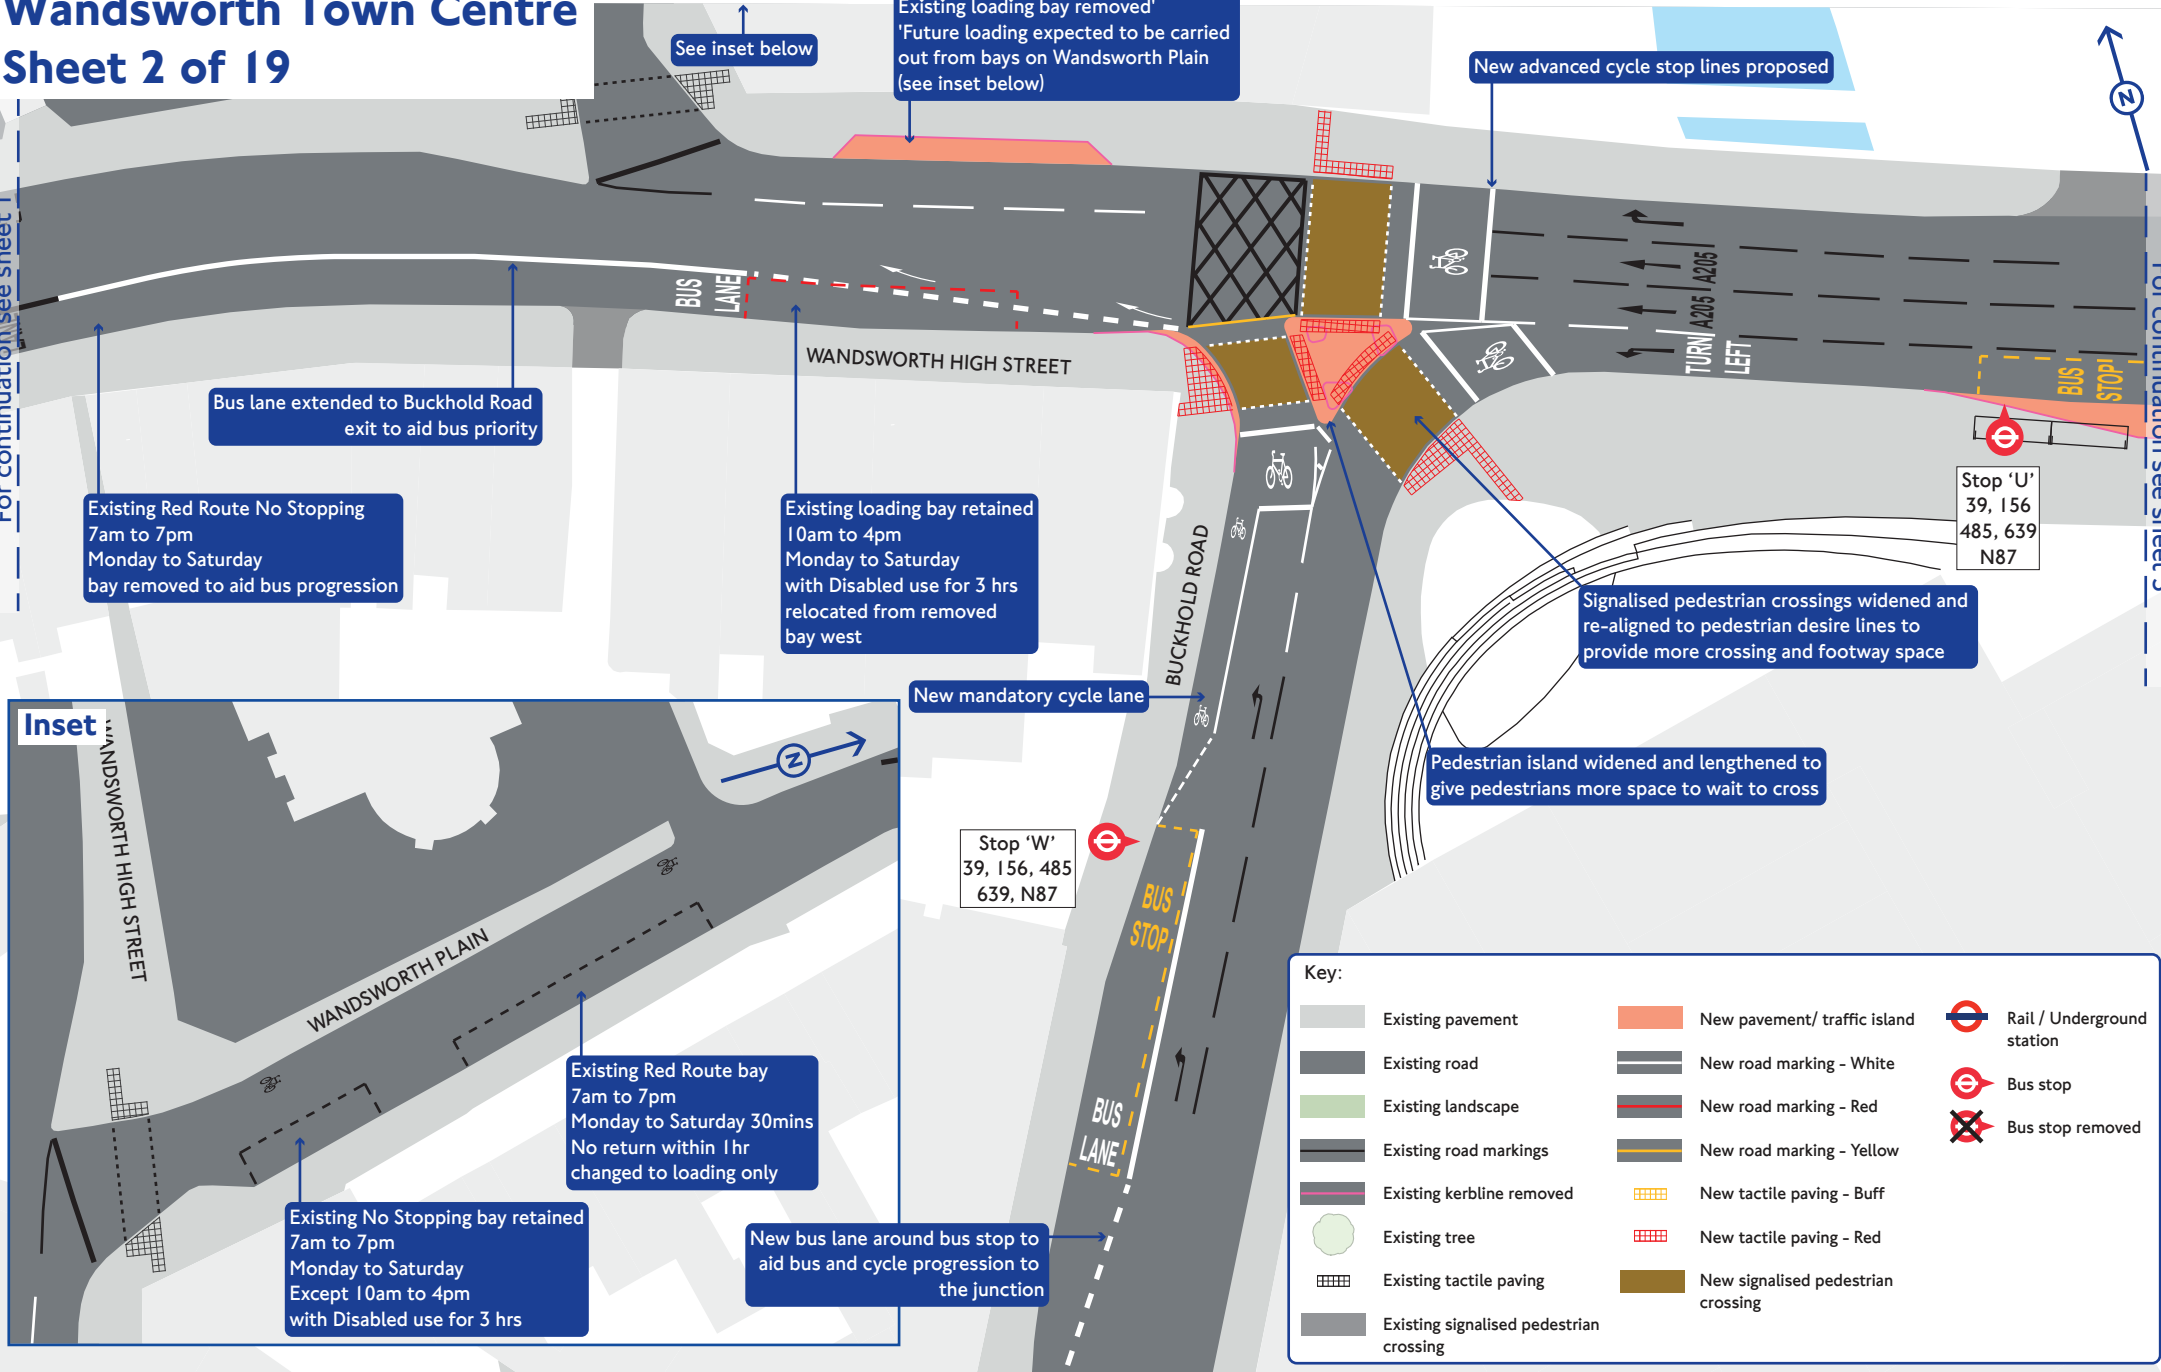


Wandsworth Town Centre

Sheet 3 of 19

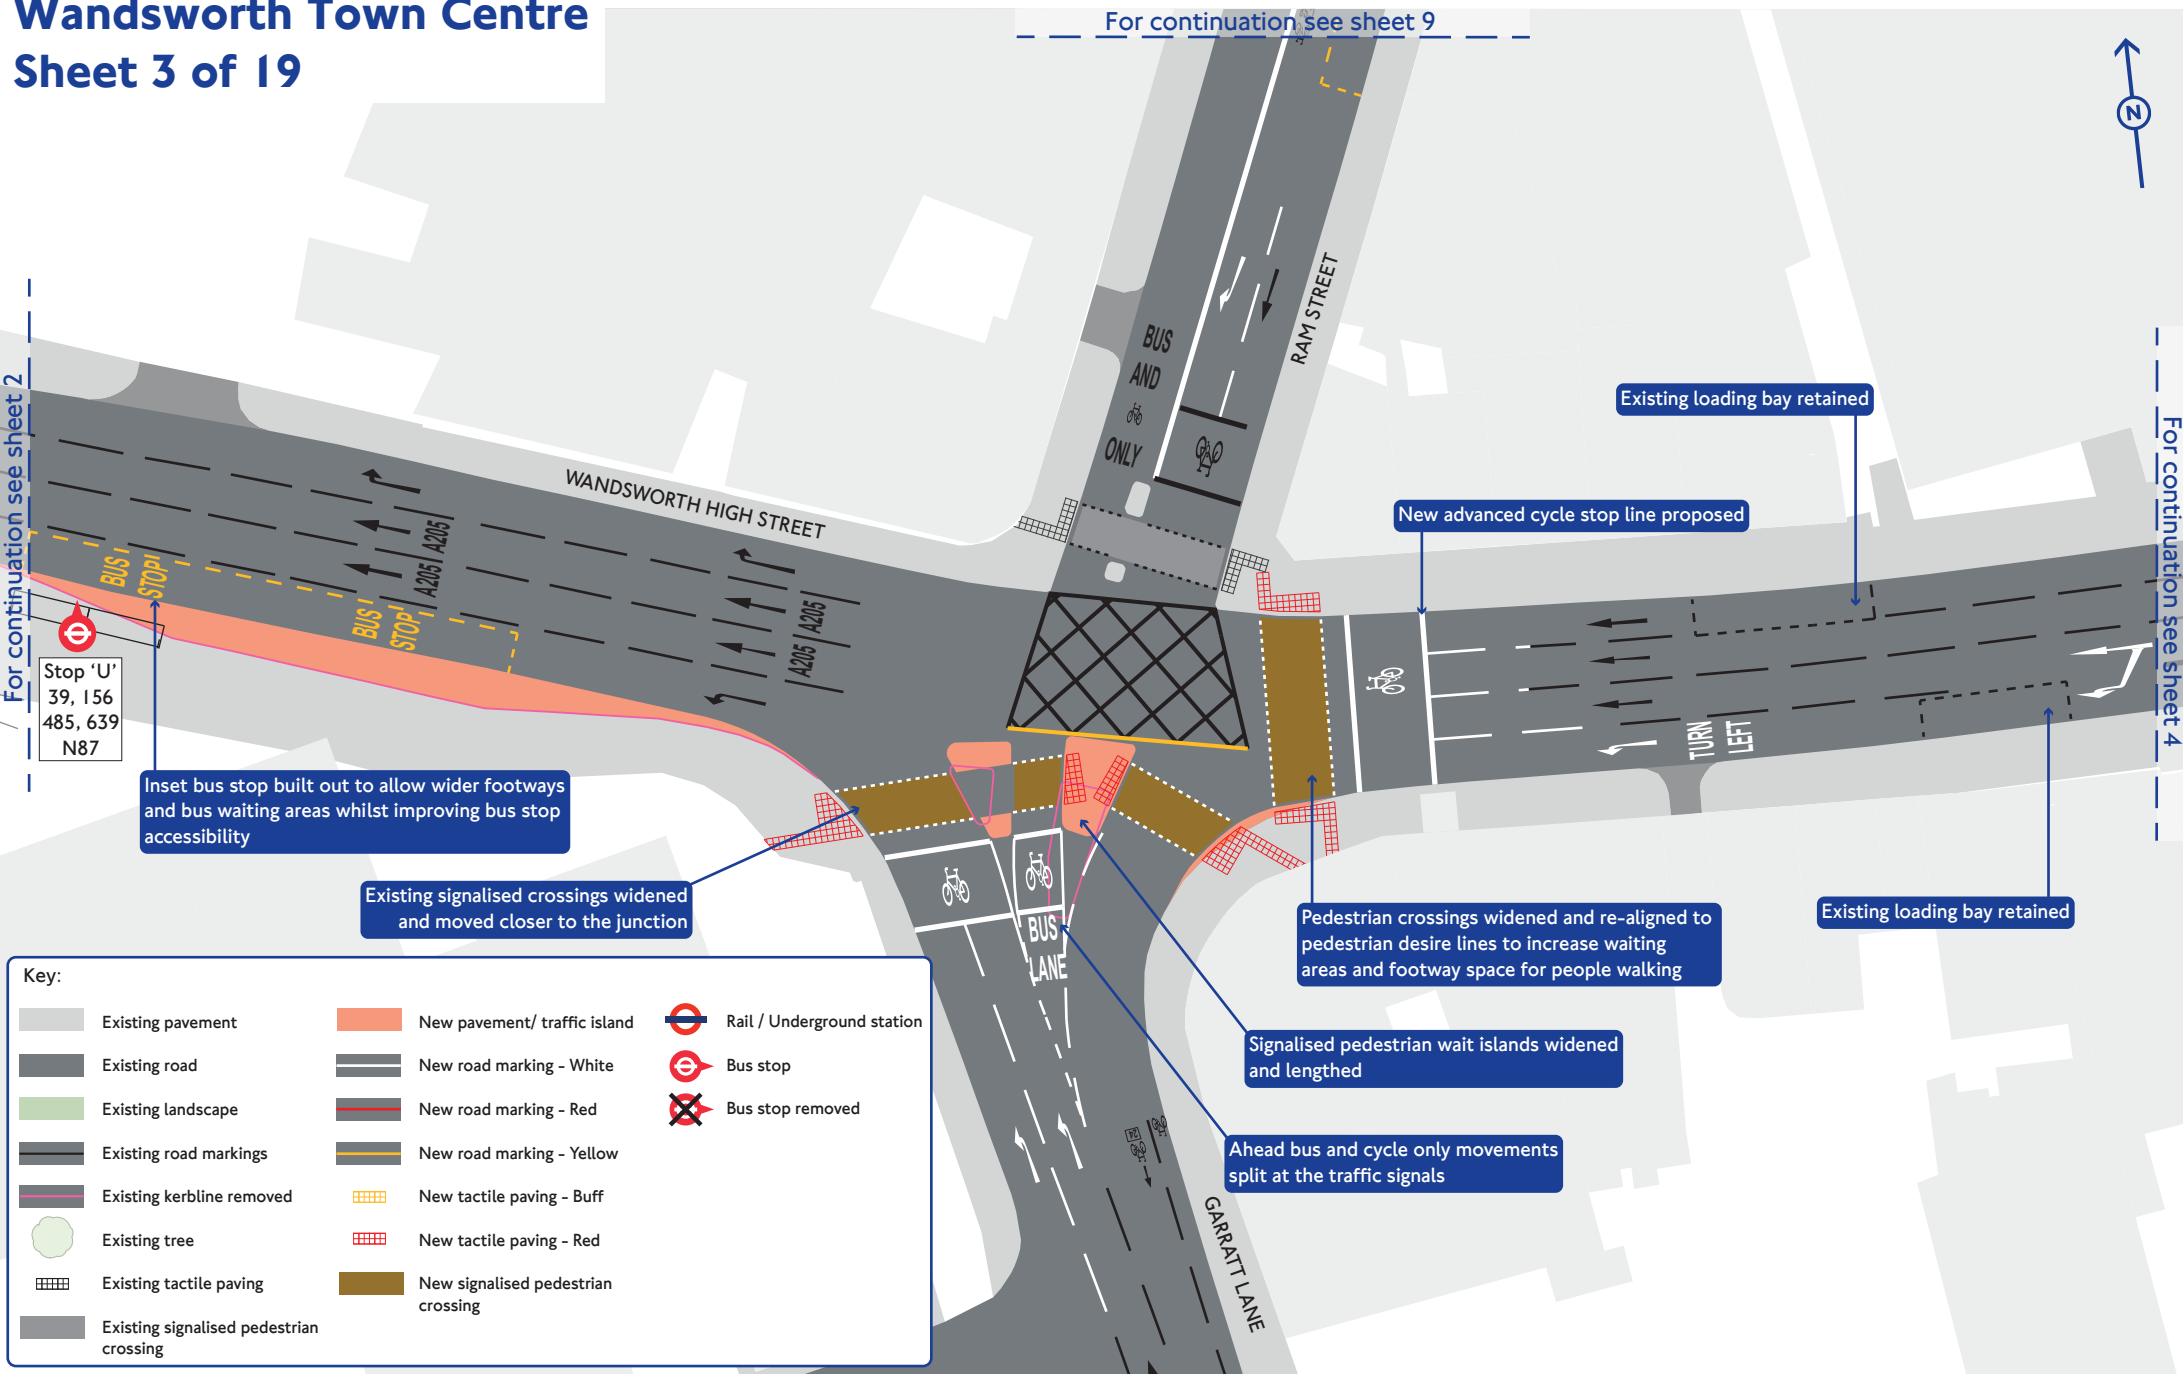


Wandsworth Town Centre

Sheet 4 of 19

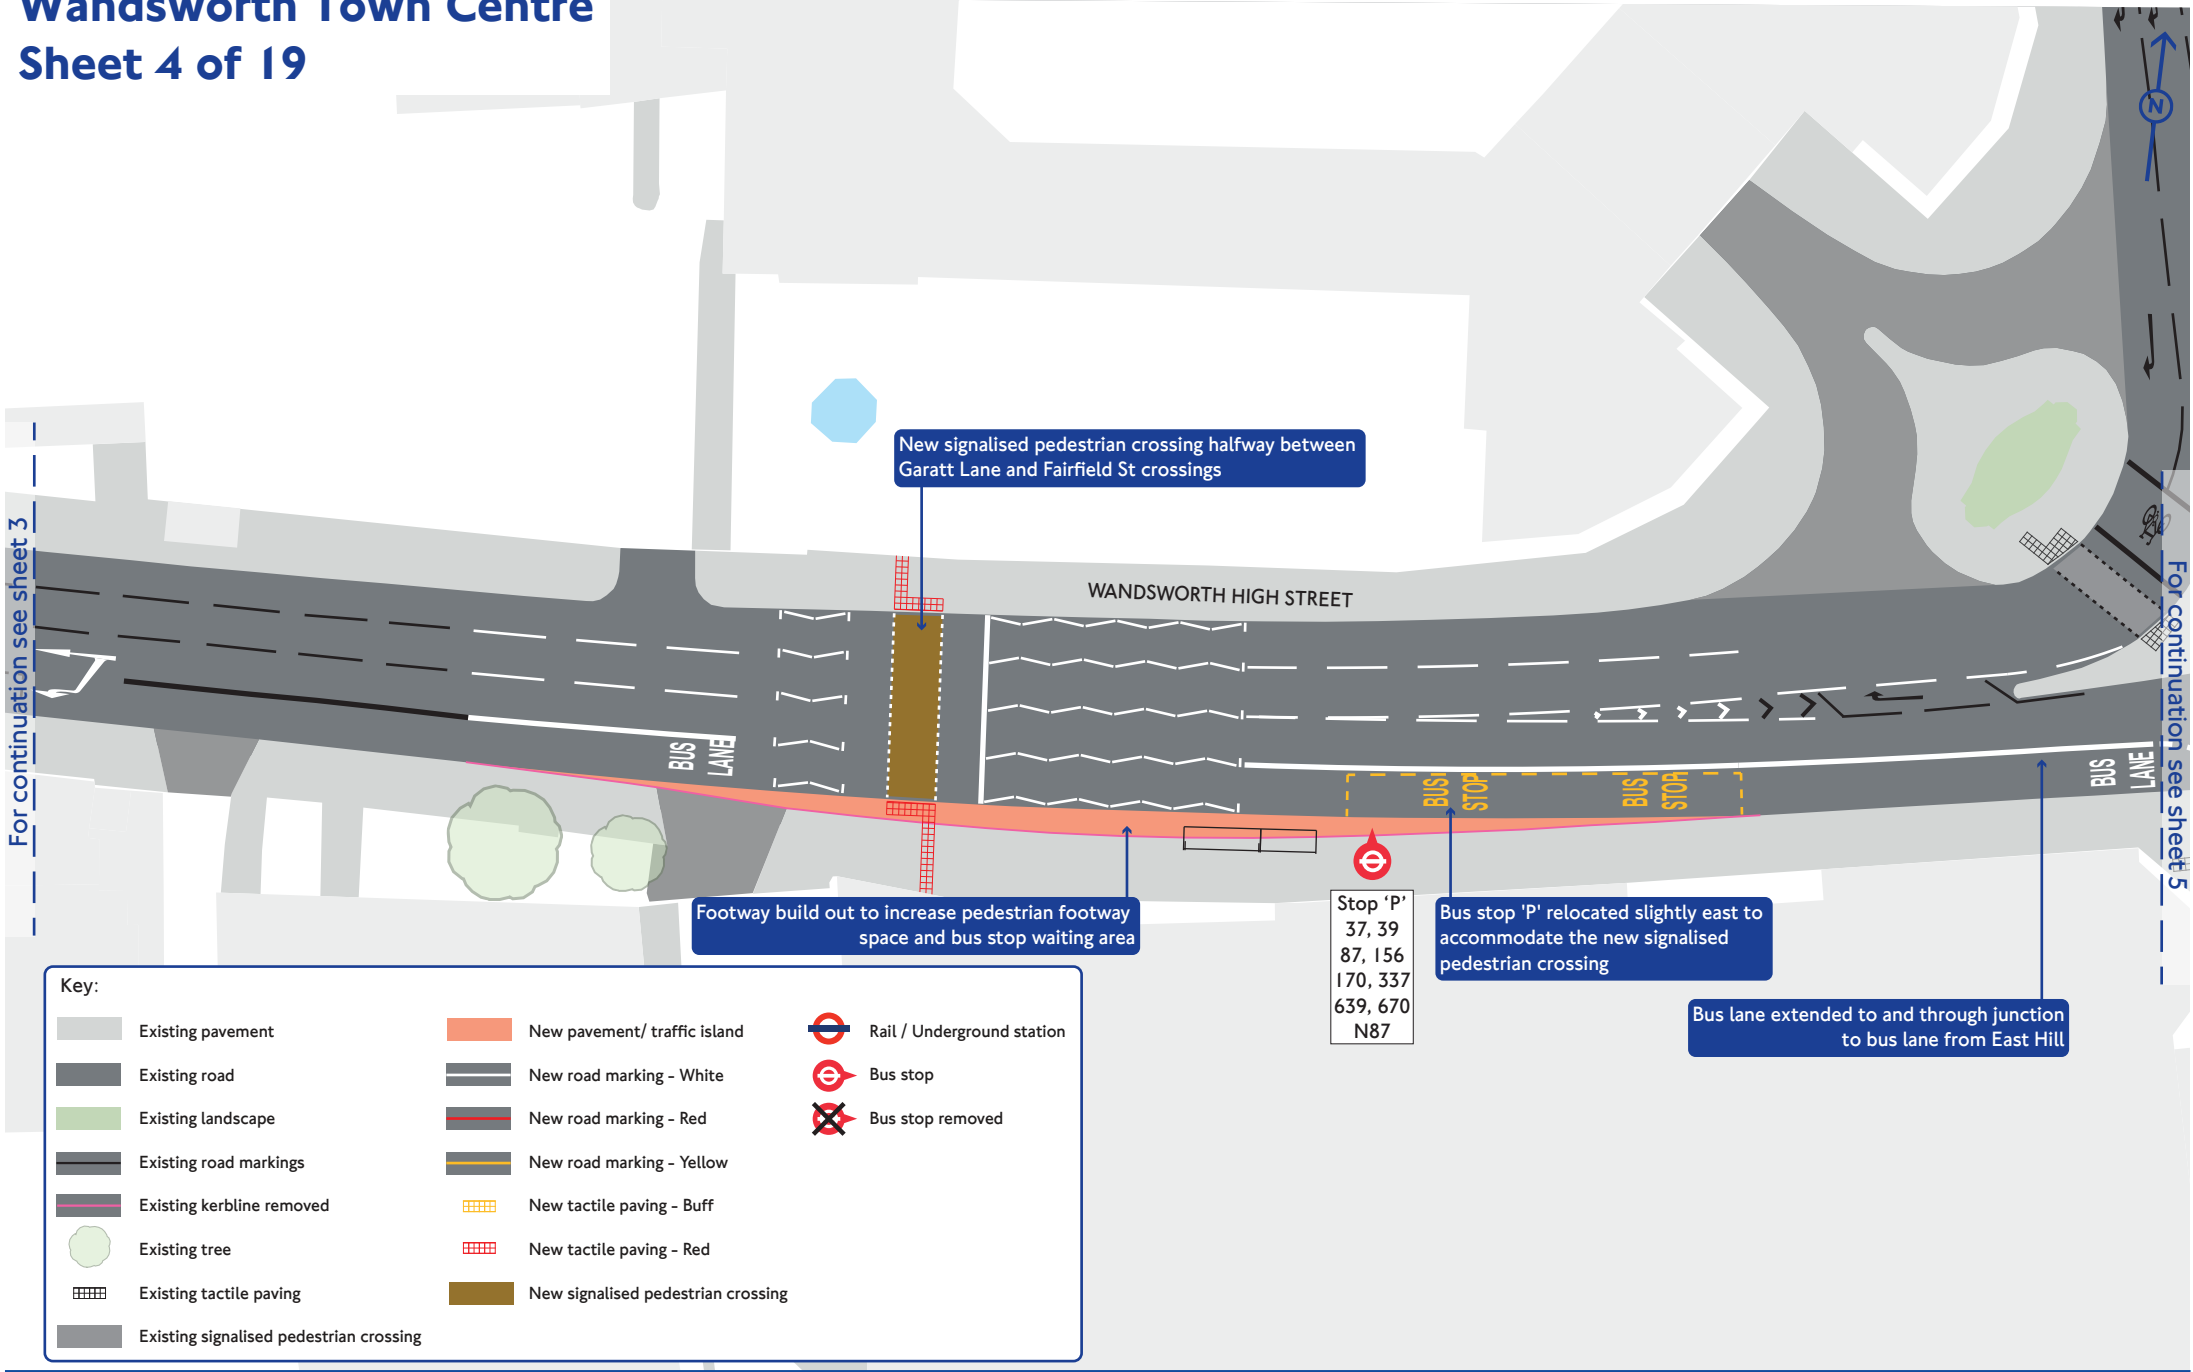


Wandsworth Town Centre

Sheet 5 of 19

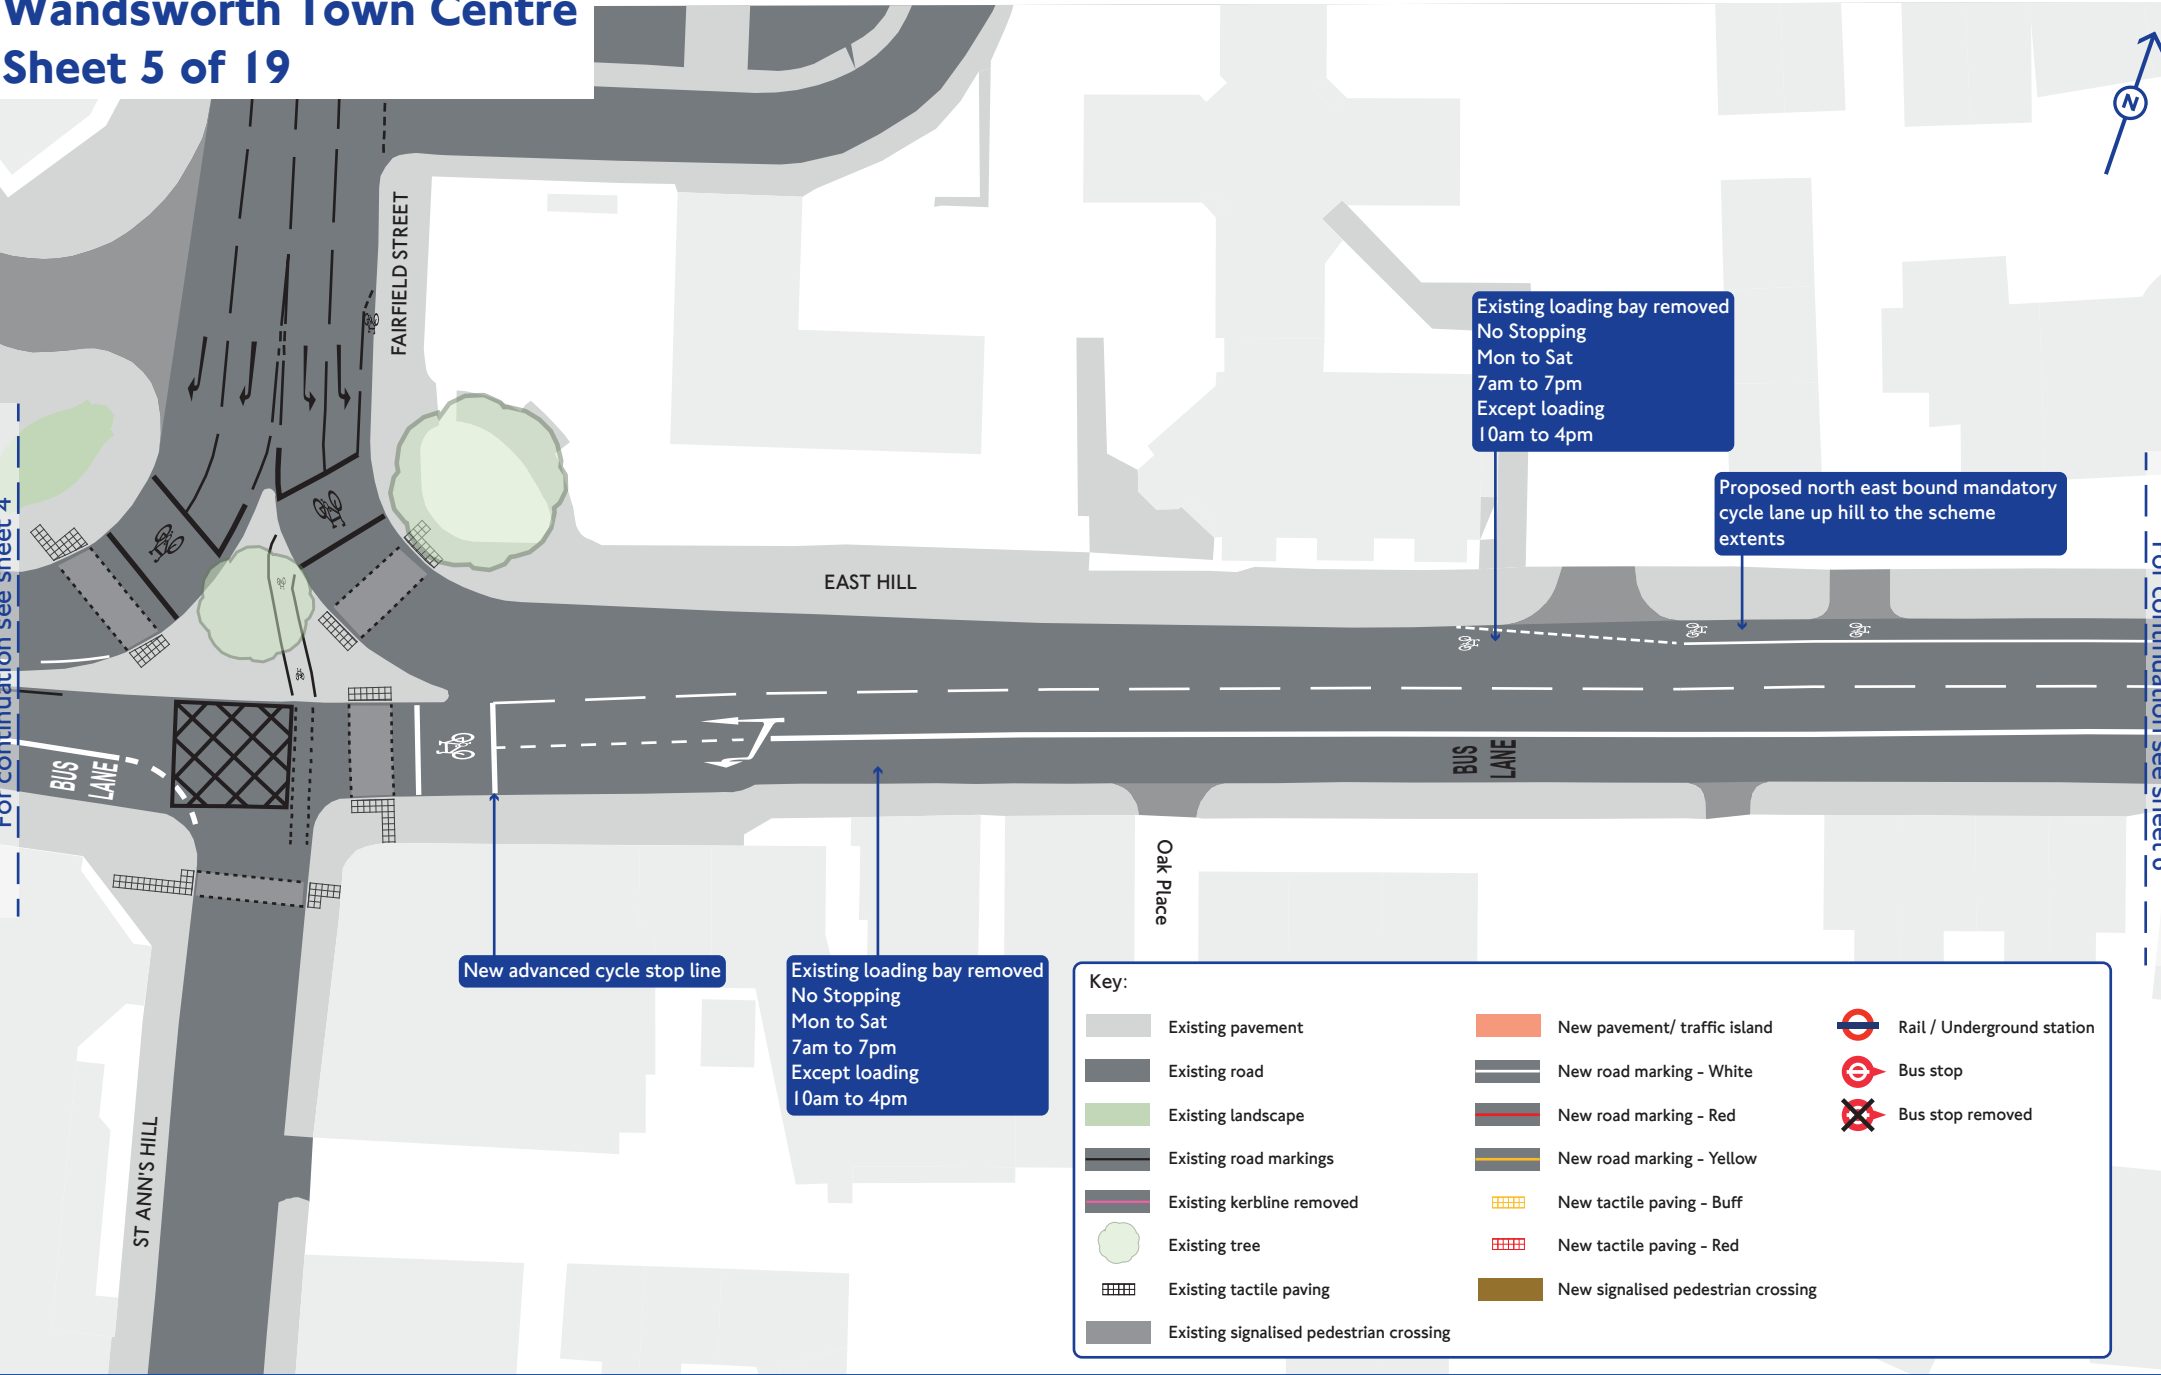


Wandsworth Town Centre

Sheet 6 of 19

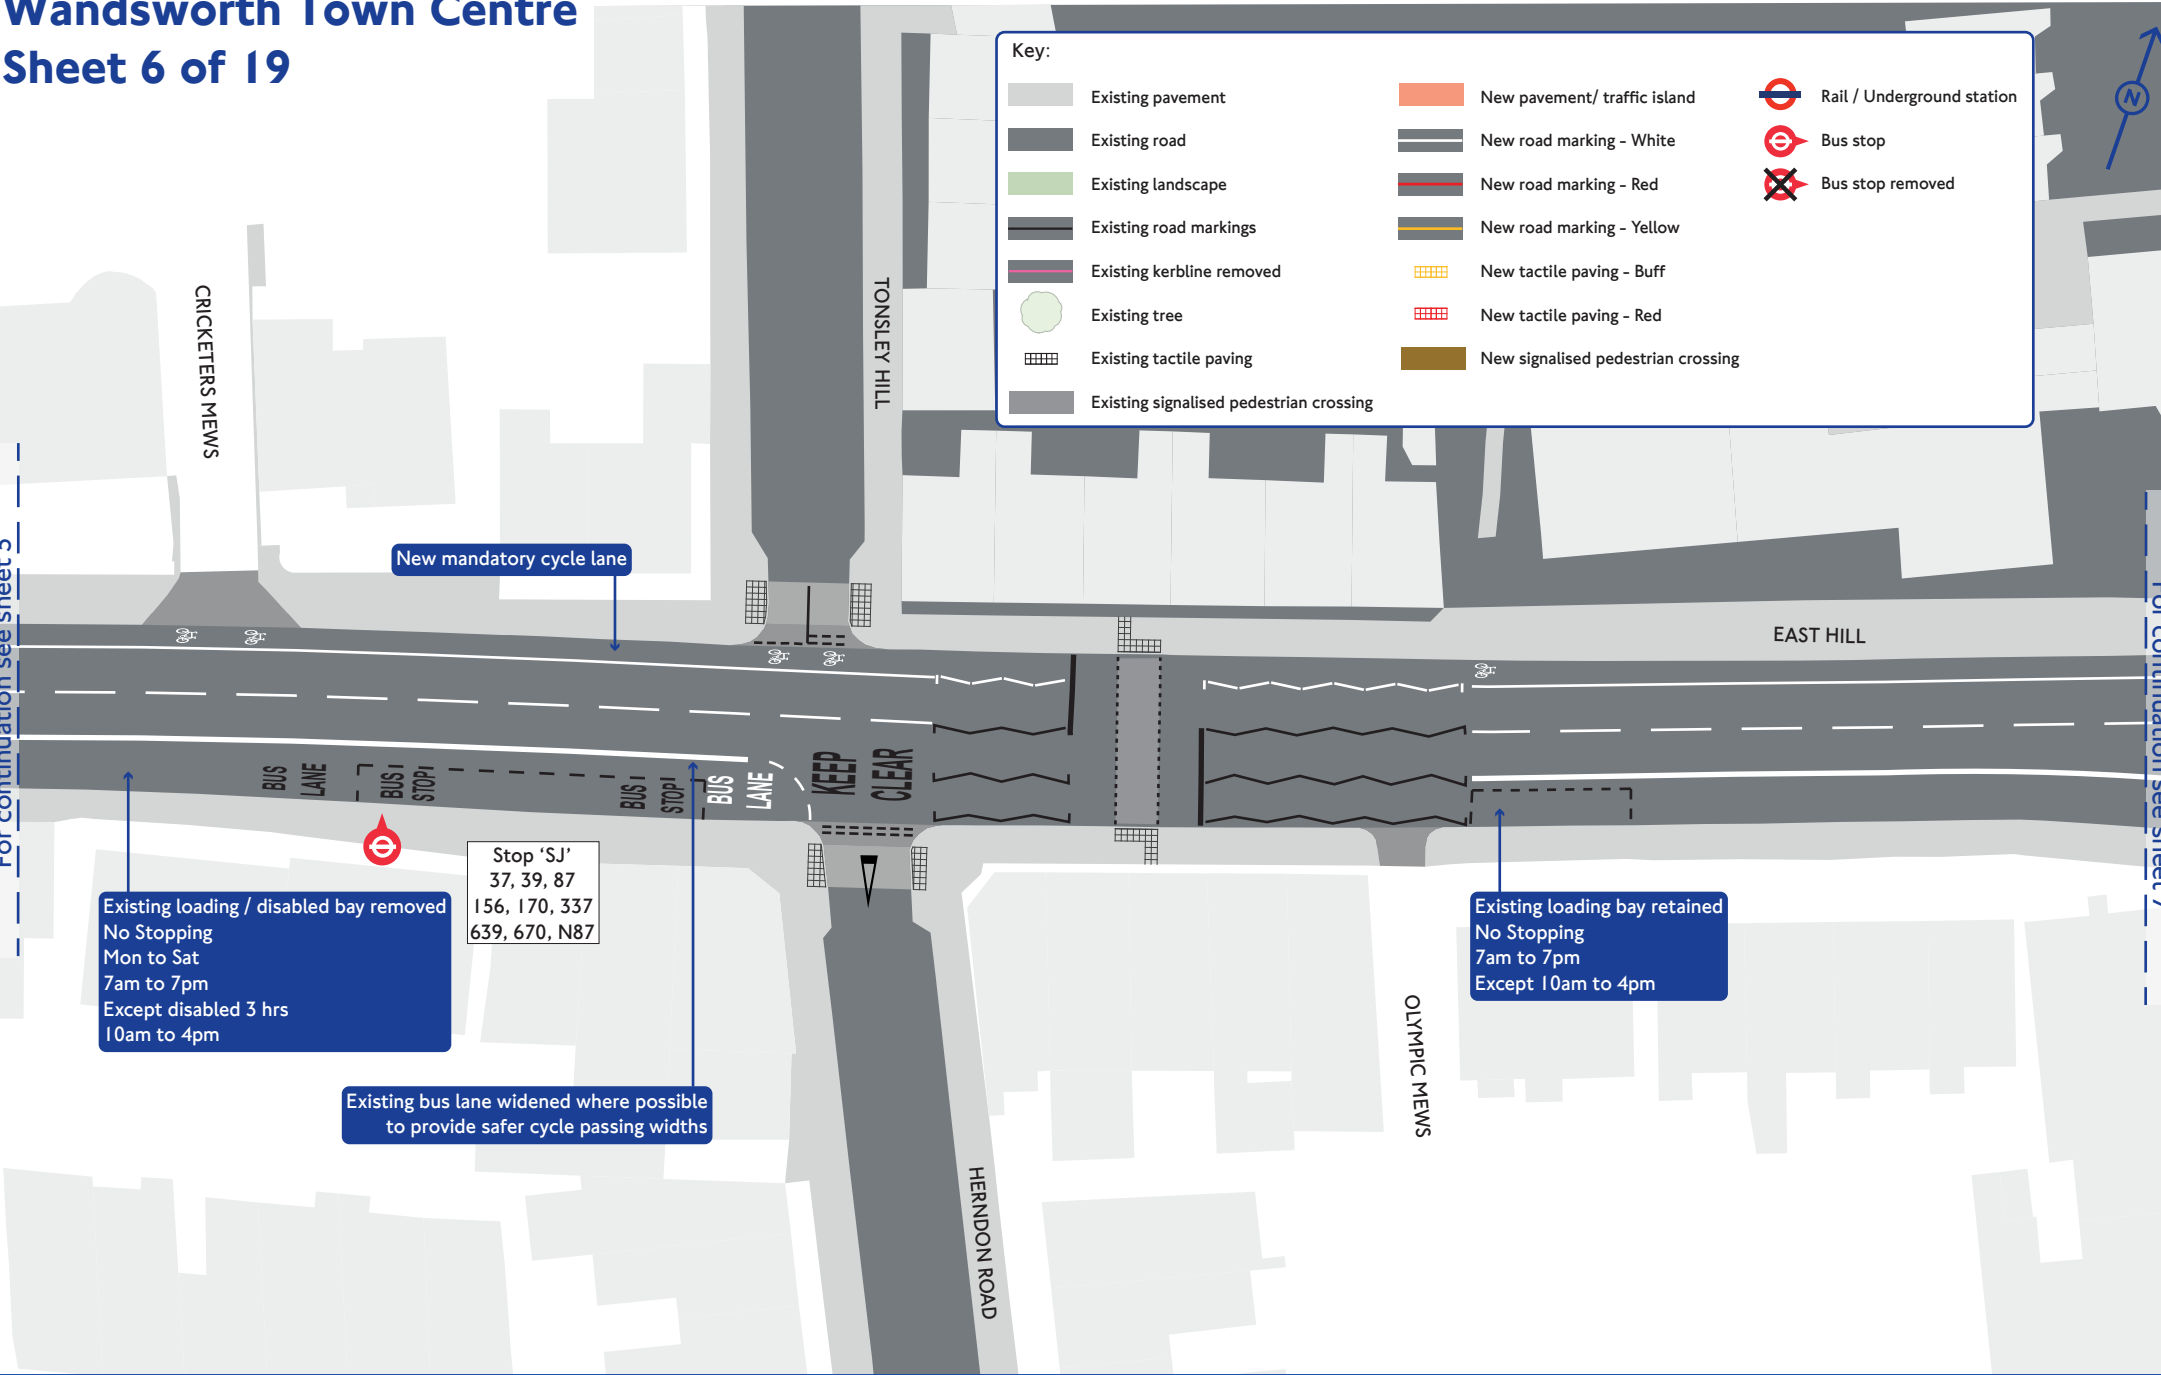


Wandsworth Town Centre

Sheet 7 of 19

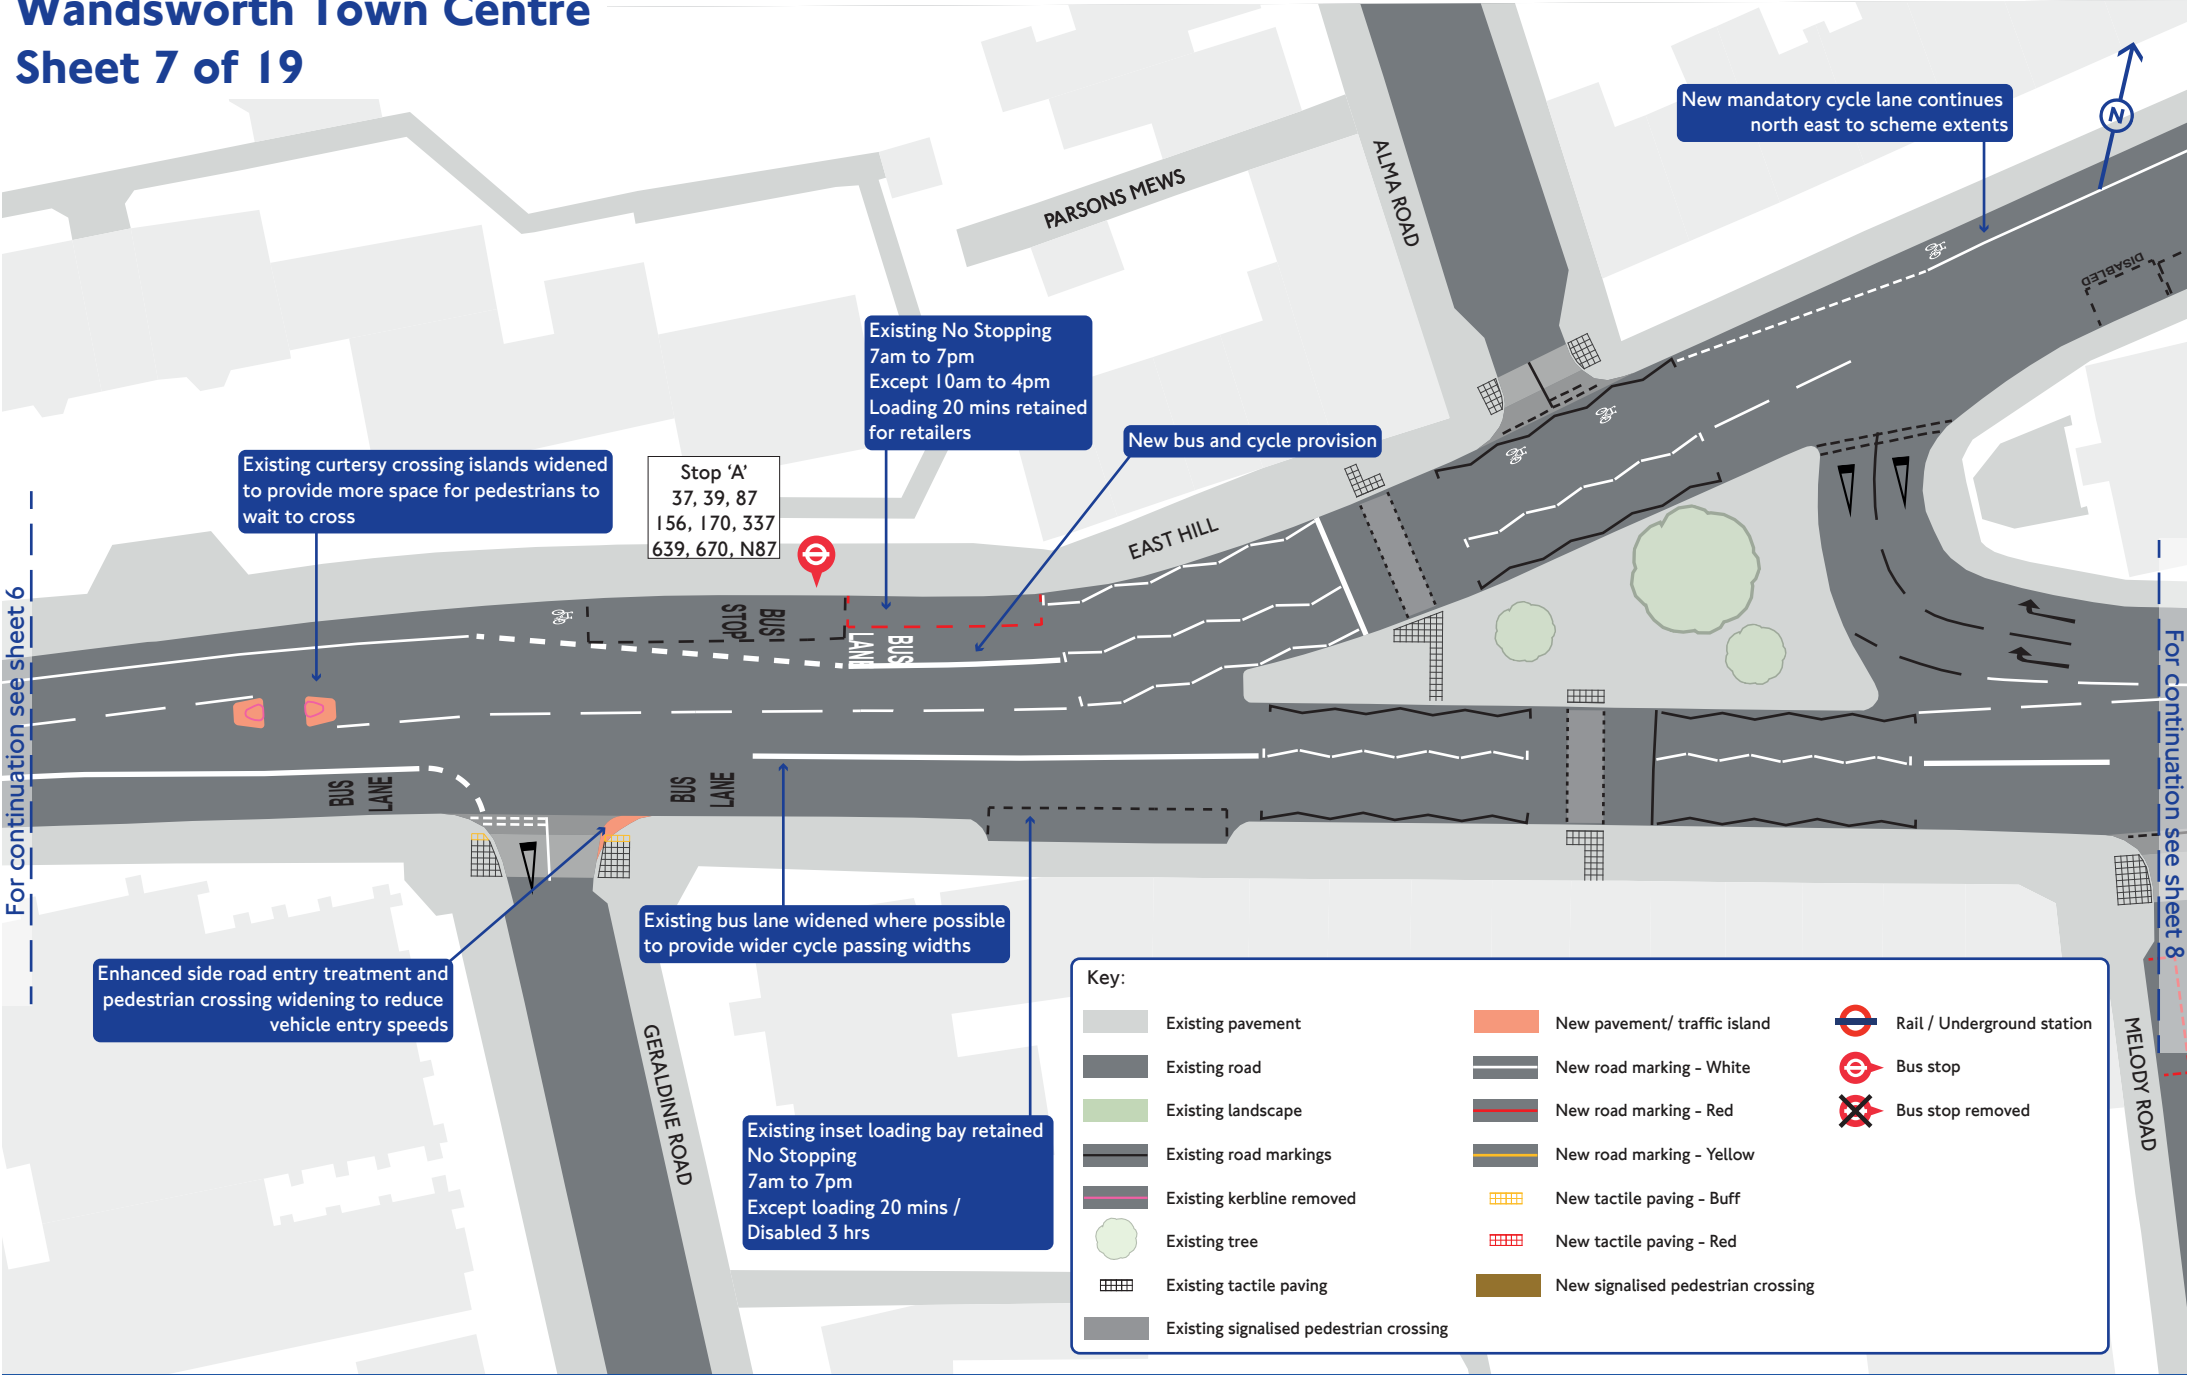

Wandsworth Town Centre

Sheet 8 of 19

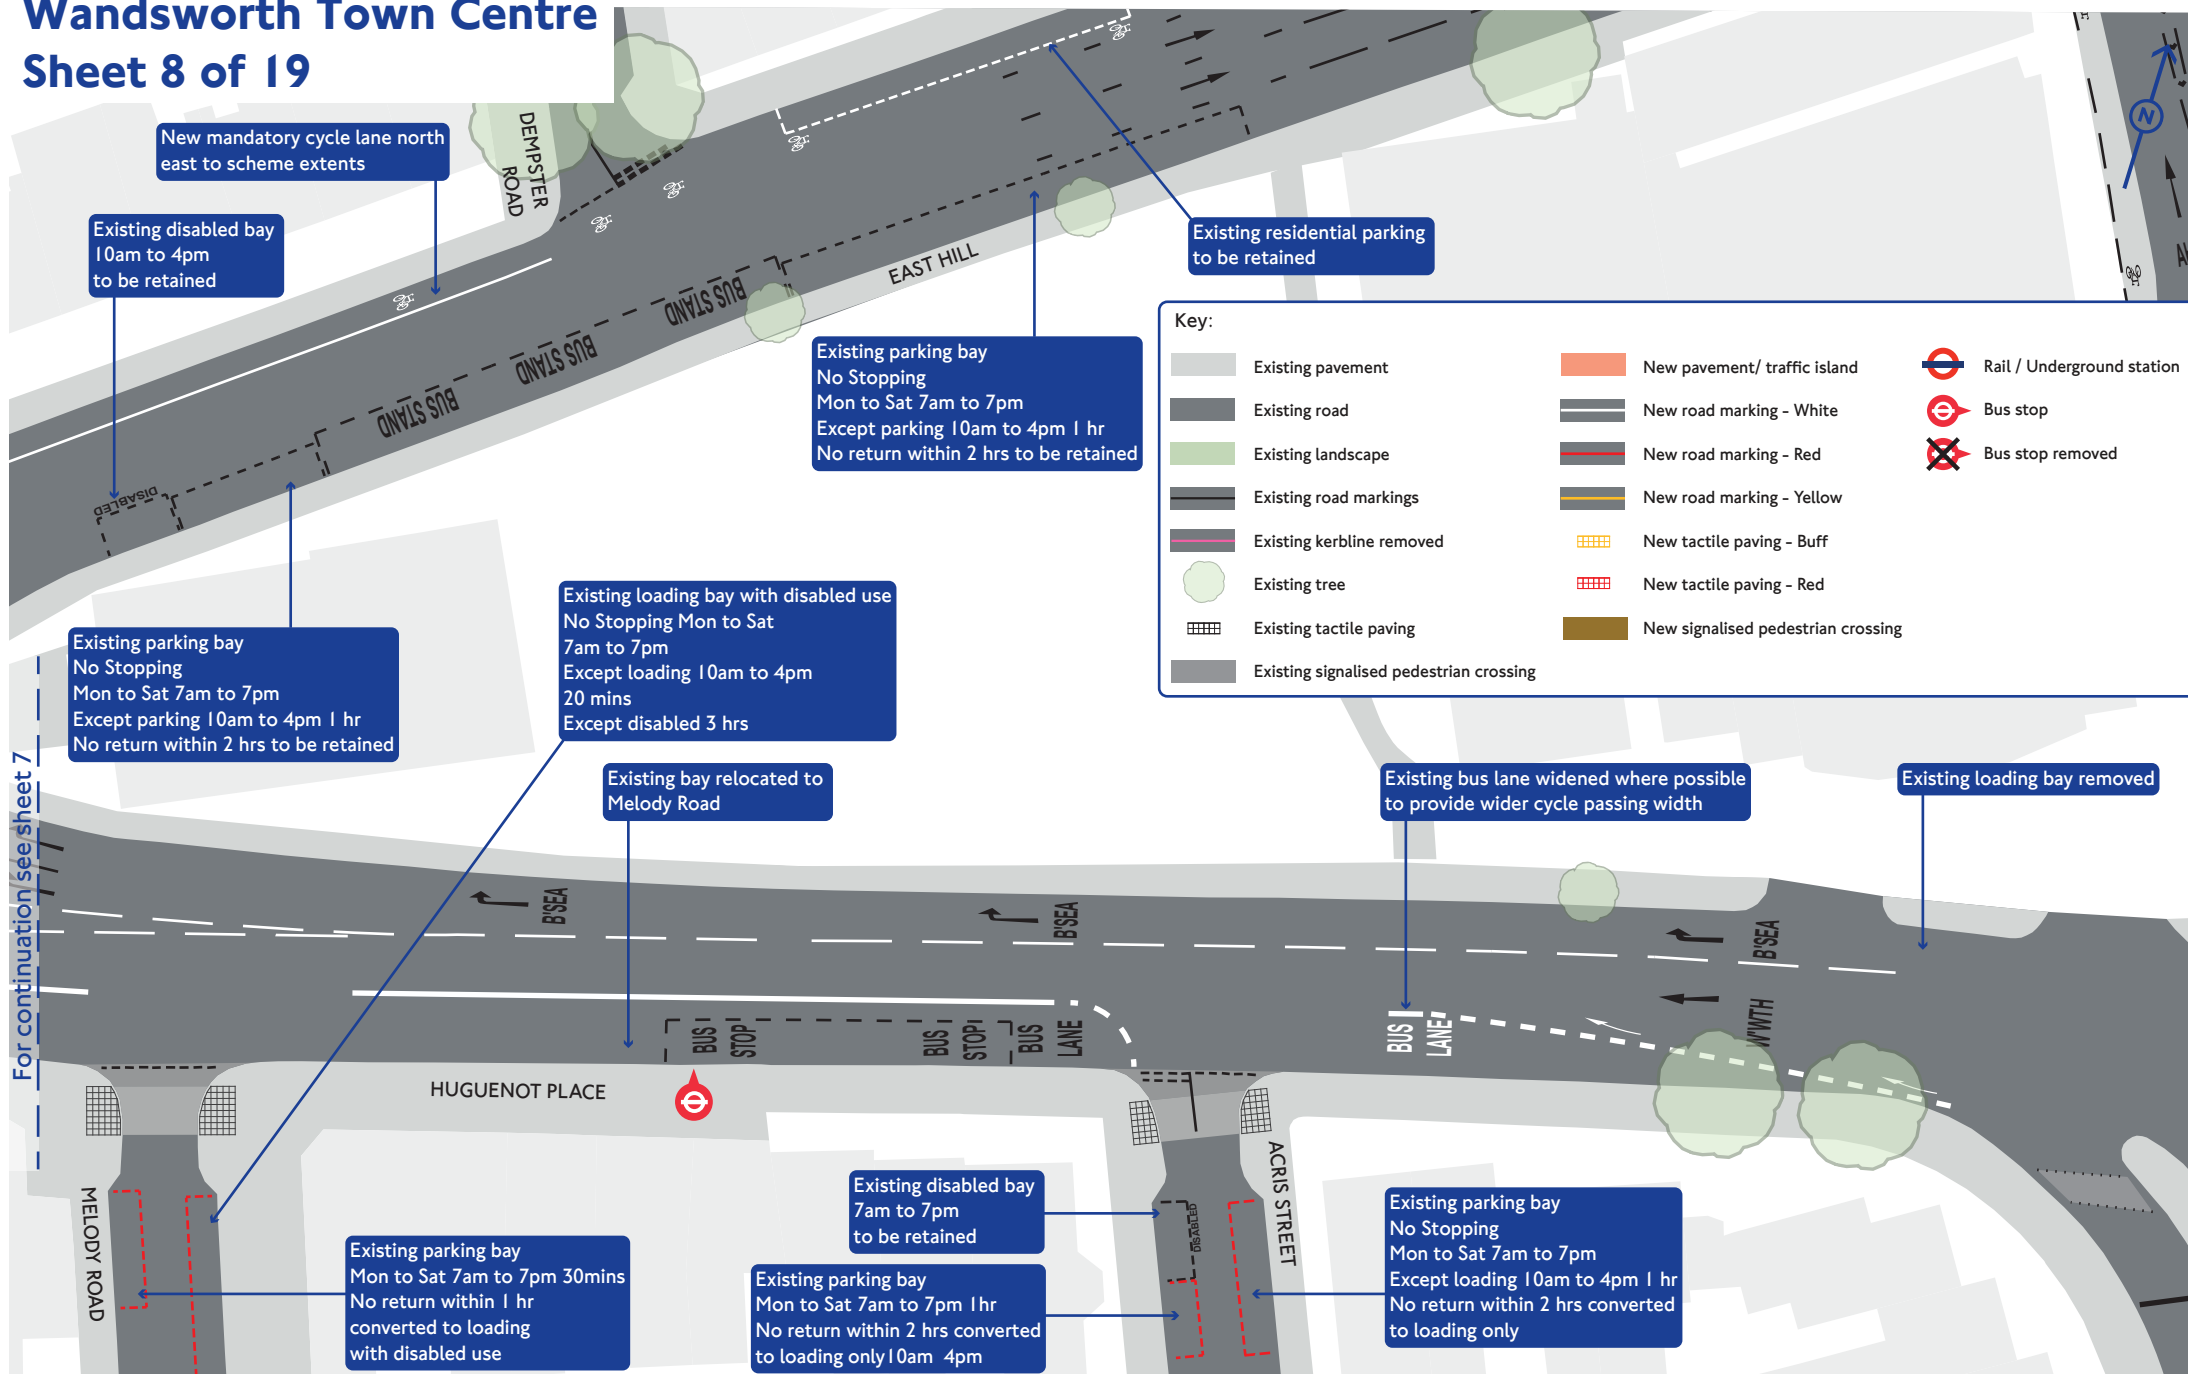

Wandsworth Town Centre

Sheet 9 of 19




Key:

	Existing pavement		New pavement/ traffic island		Rail / Underground station
	Existing road		New road marking - White		Bus stop
	Existing landscape		New road marking - Red		Bus stop removed
	Existing road markings		New road marking - Yellow		
	Existing kerbline removed		New tactile paving - Buff		
	Existing tree		New tactile paving - Red		
	Existing tactile paving		New signalised pedestrian crossing		
	Existing signalised pedestrian crossing				


For continuation see sheet 3

For continuation see sheet 14

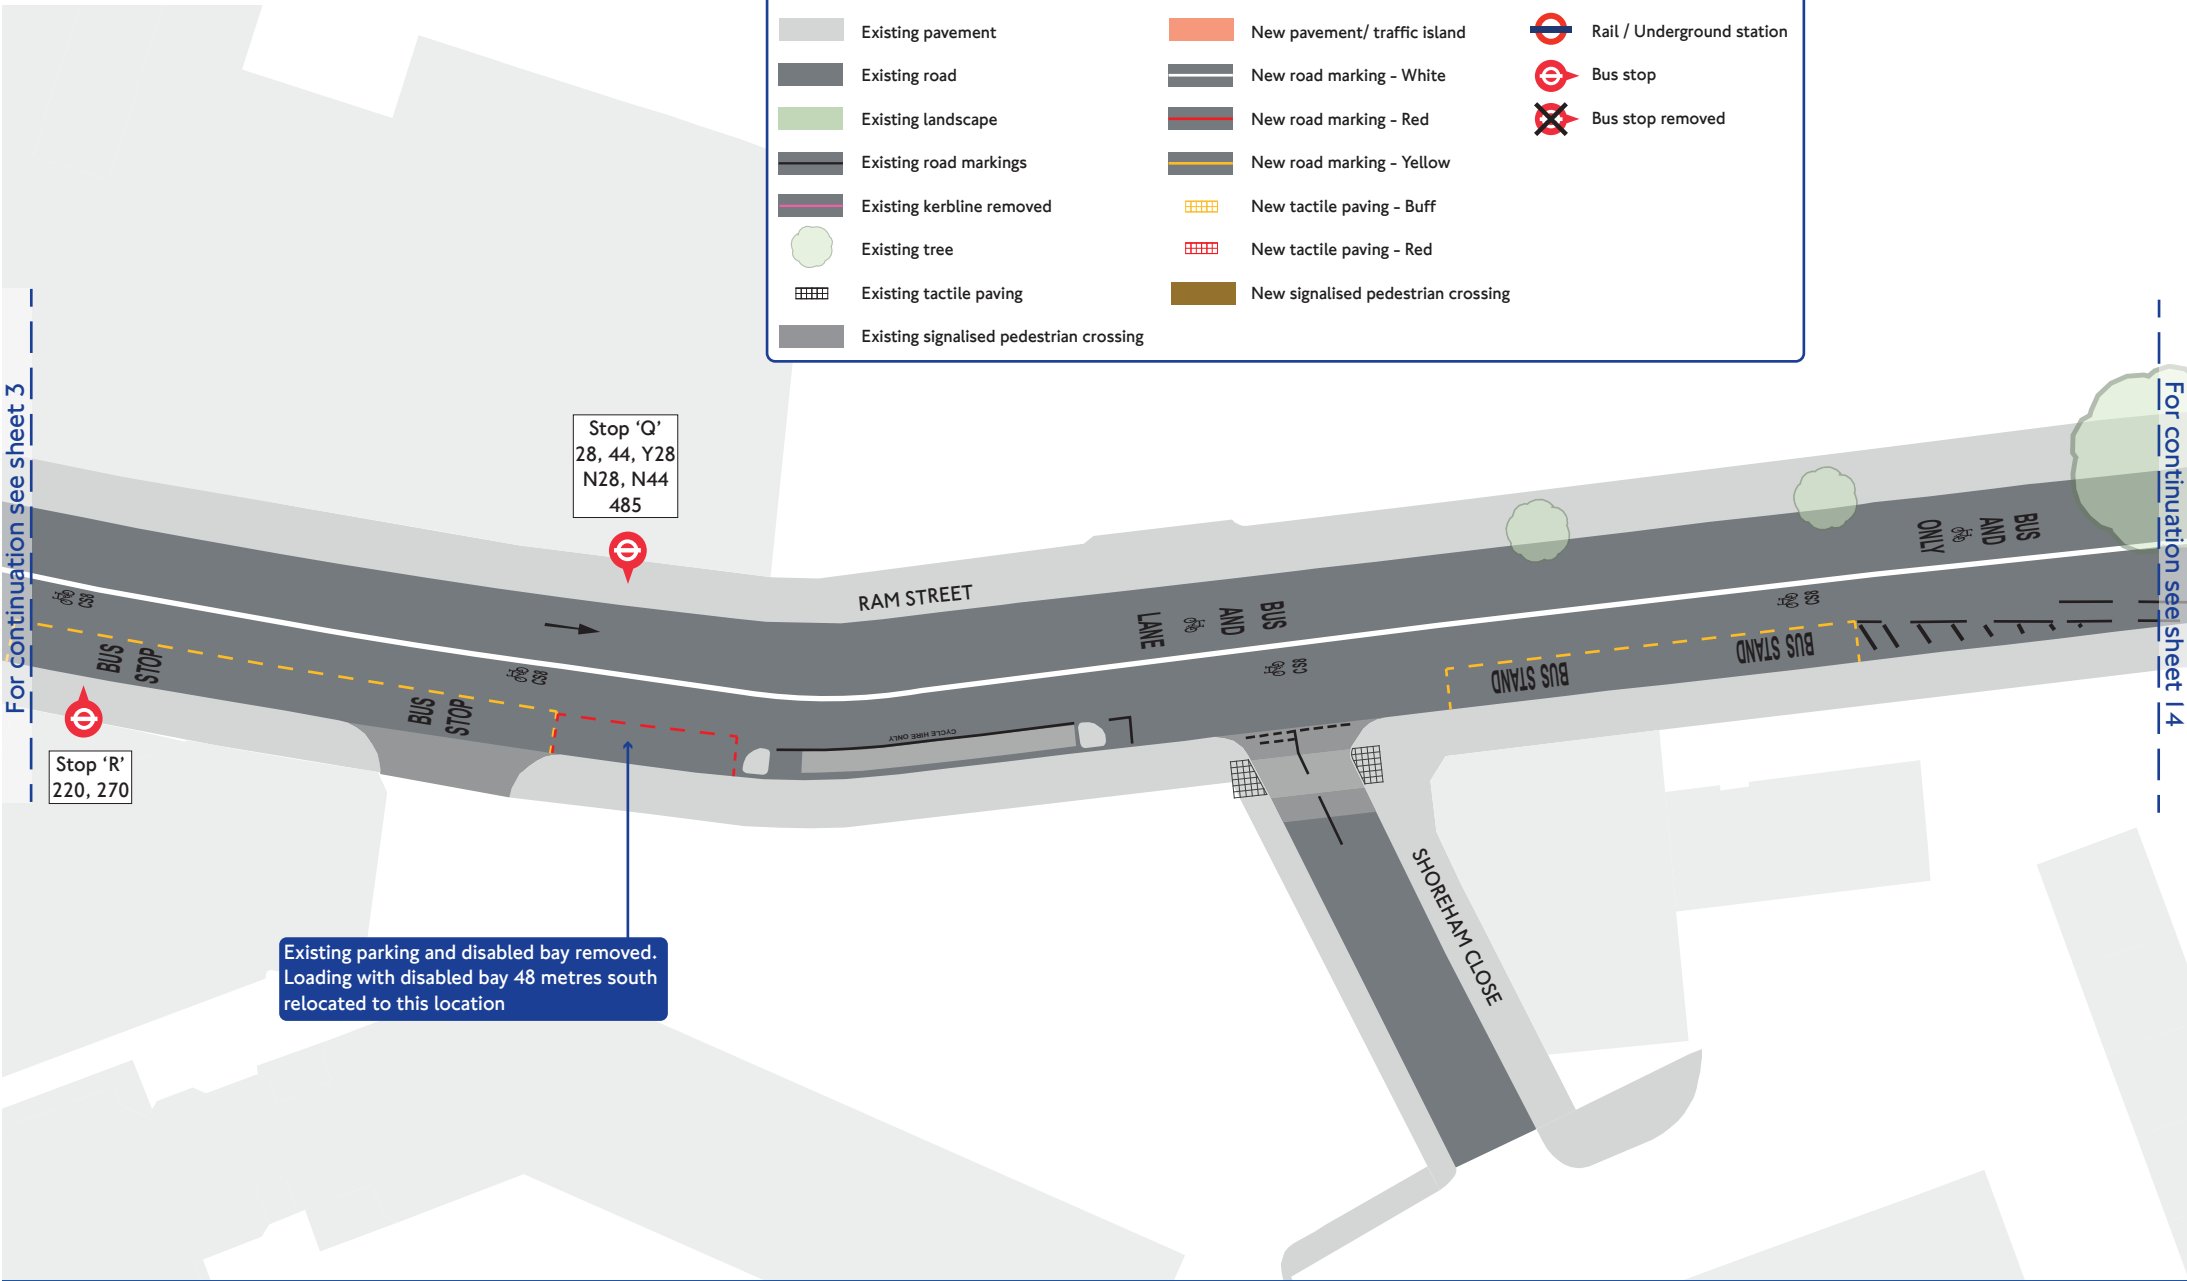


Wandsworth Town Centre

Sheet 10 of 19

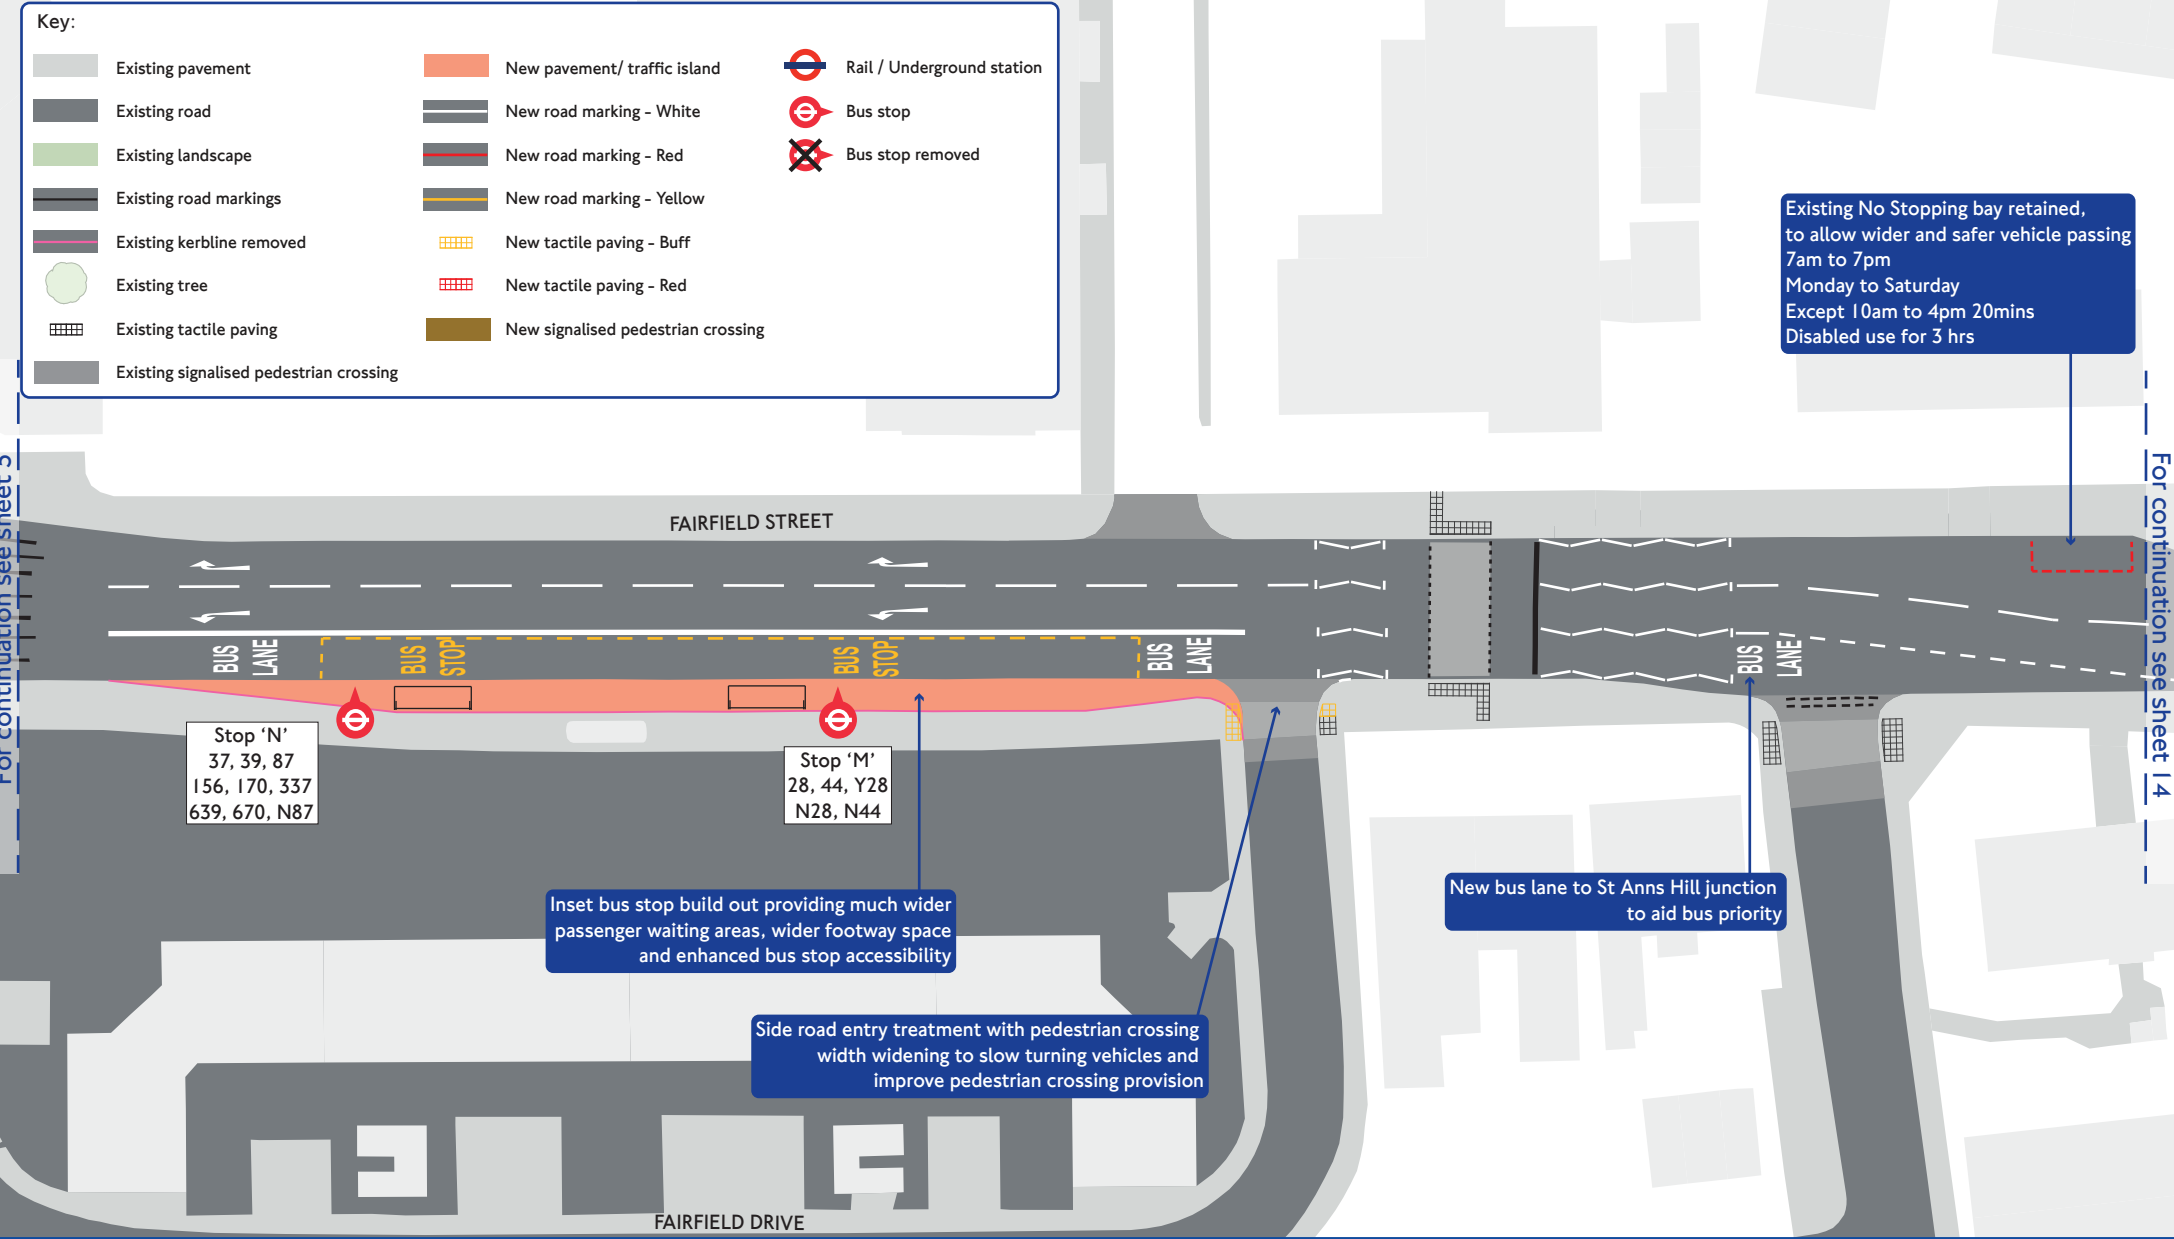


Wandsworth Town Centre

Sheet 11 of 19

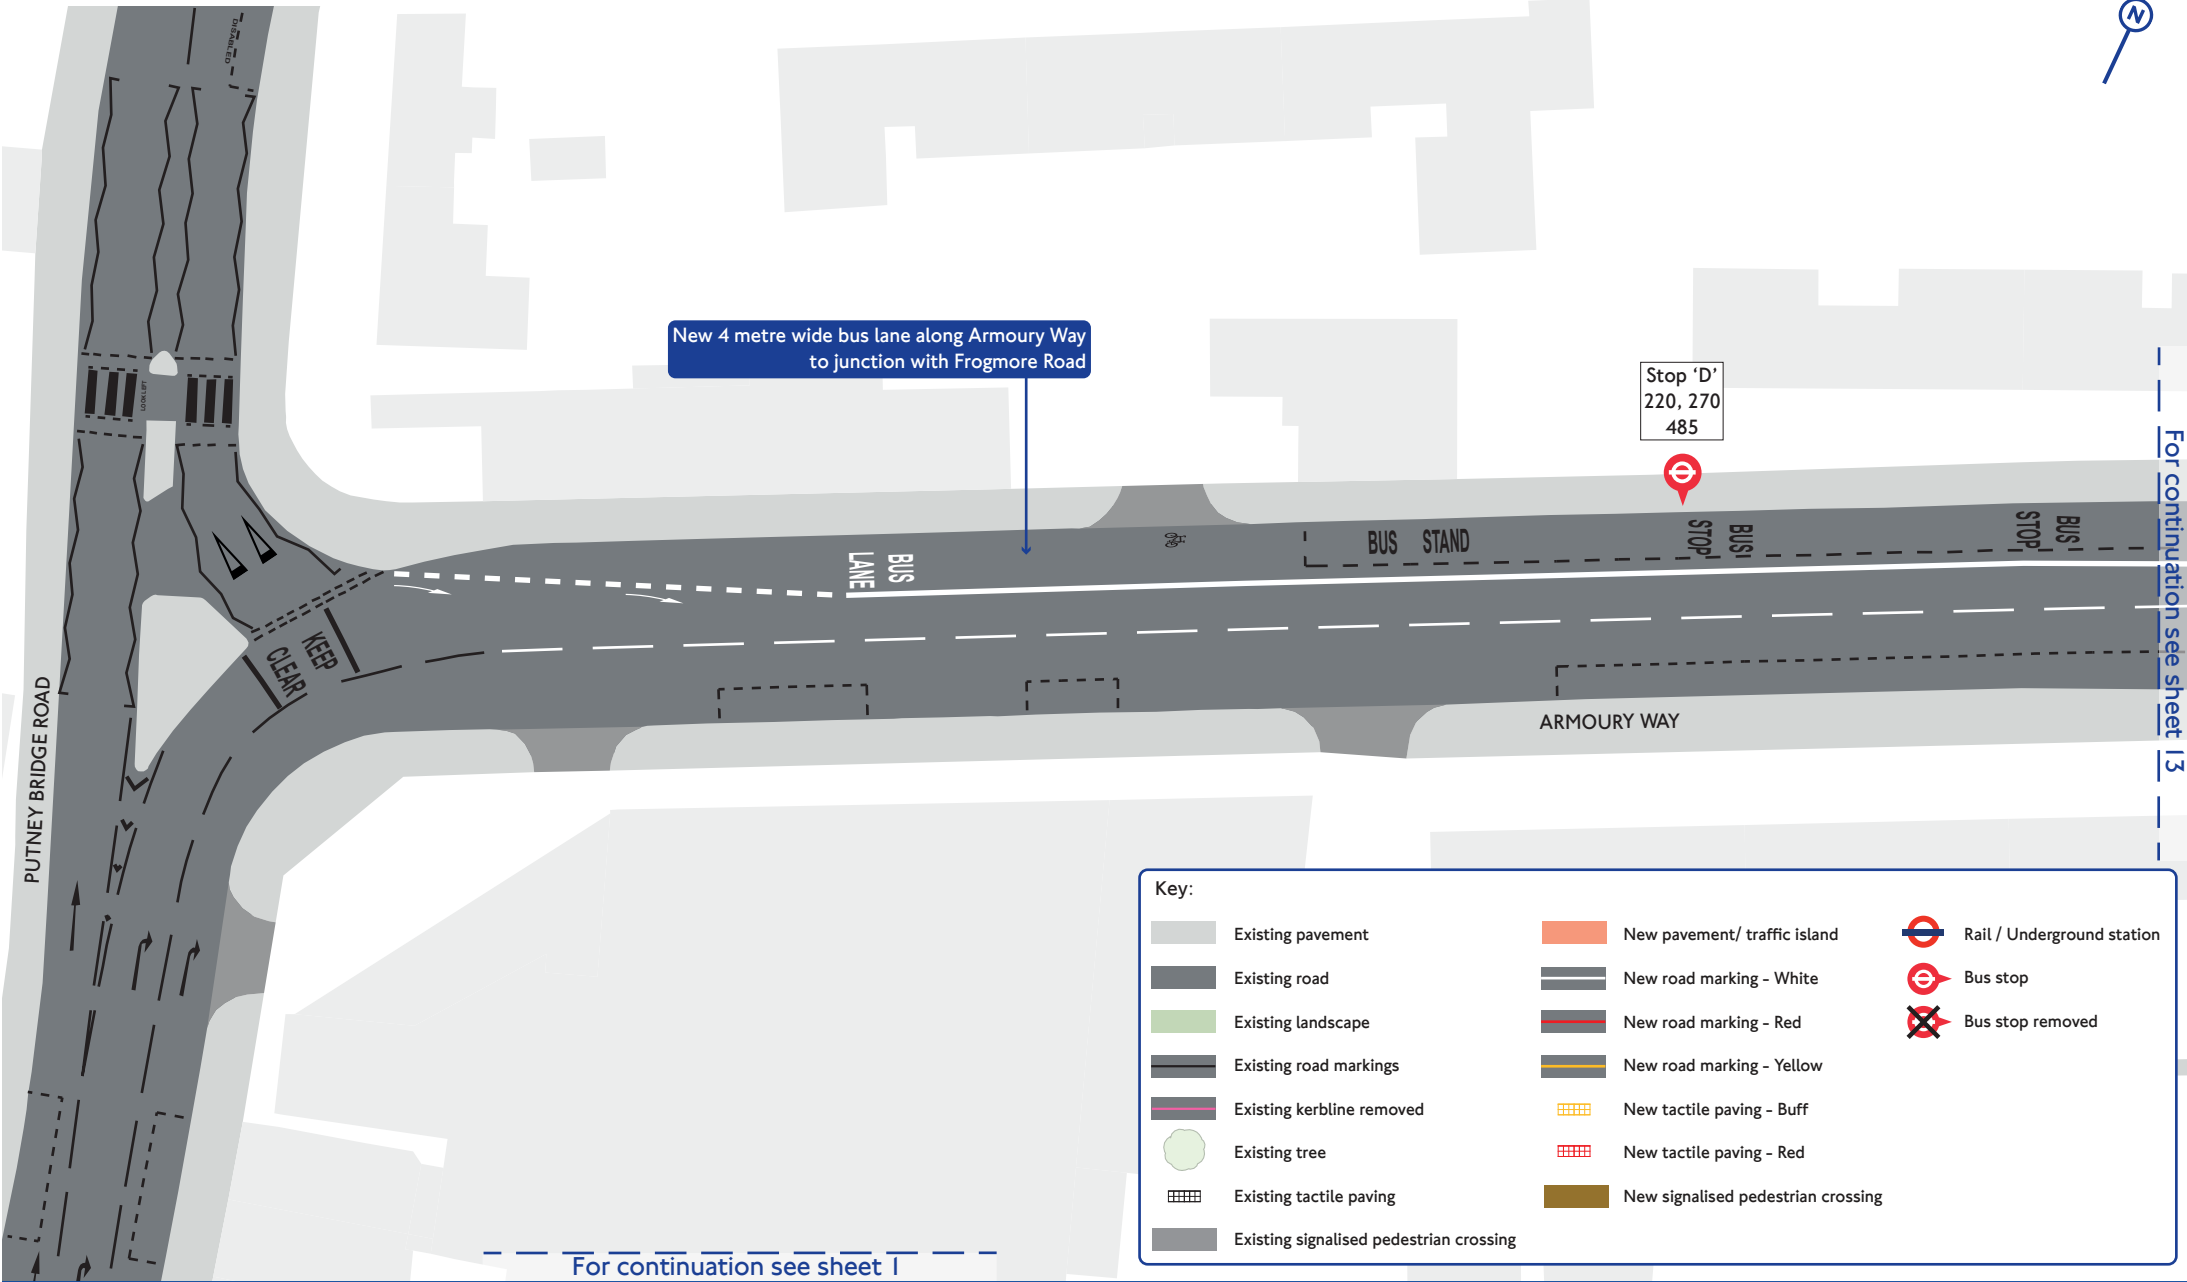

Wandsworth Town Centre

Sheet 12 of 19

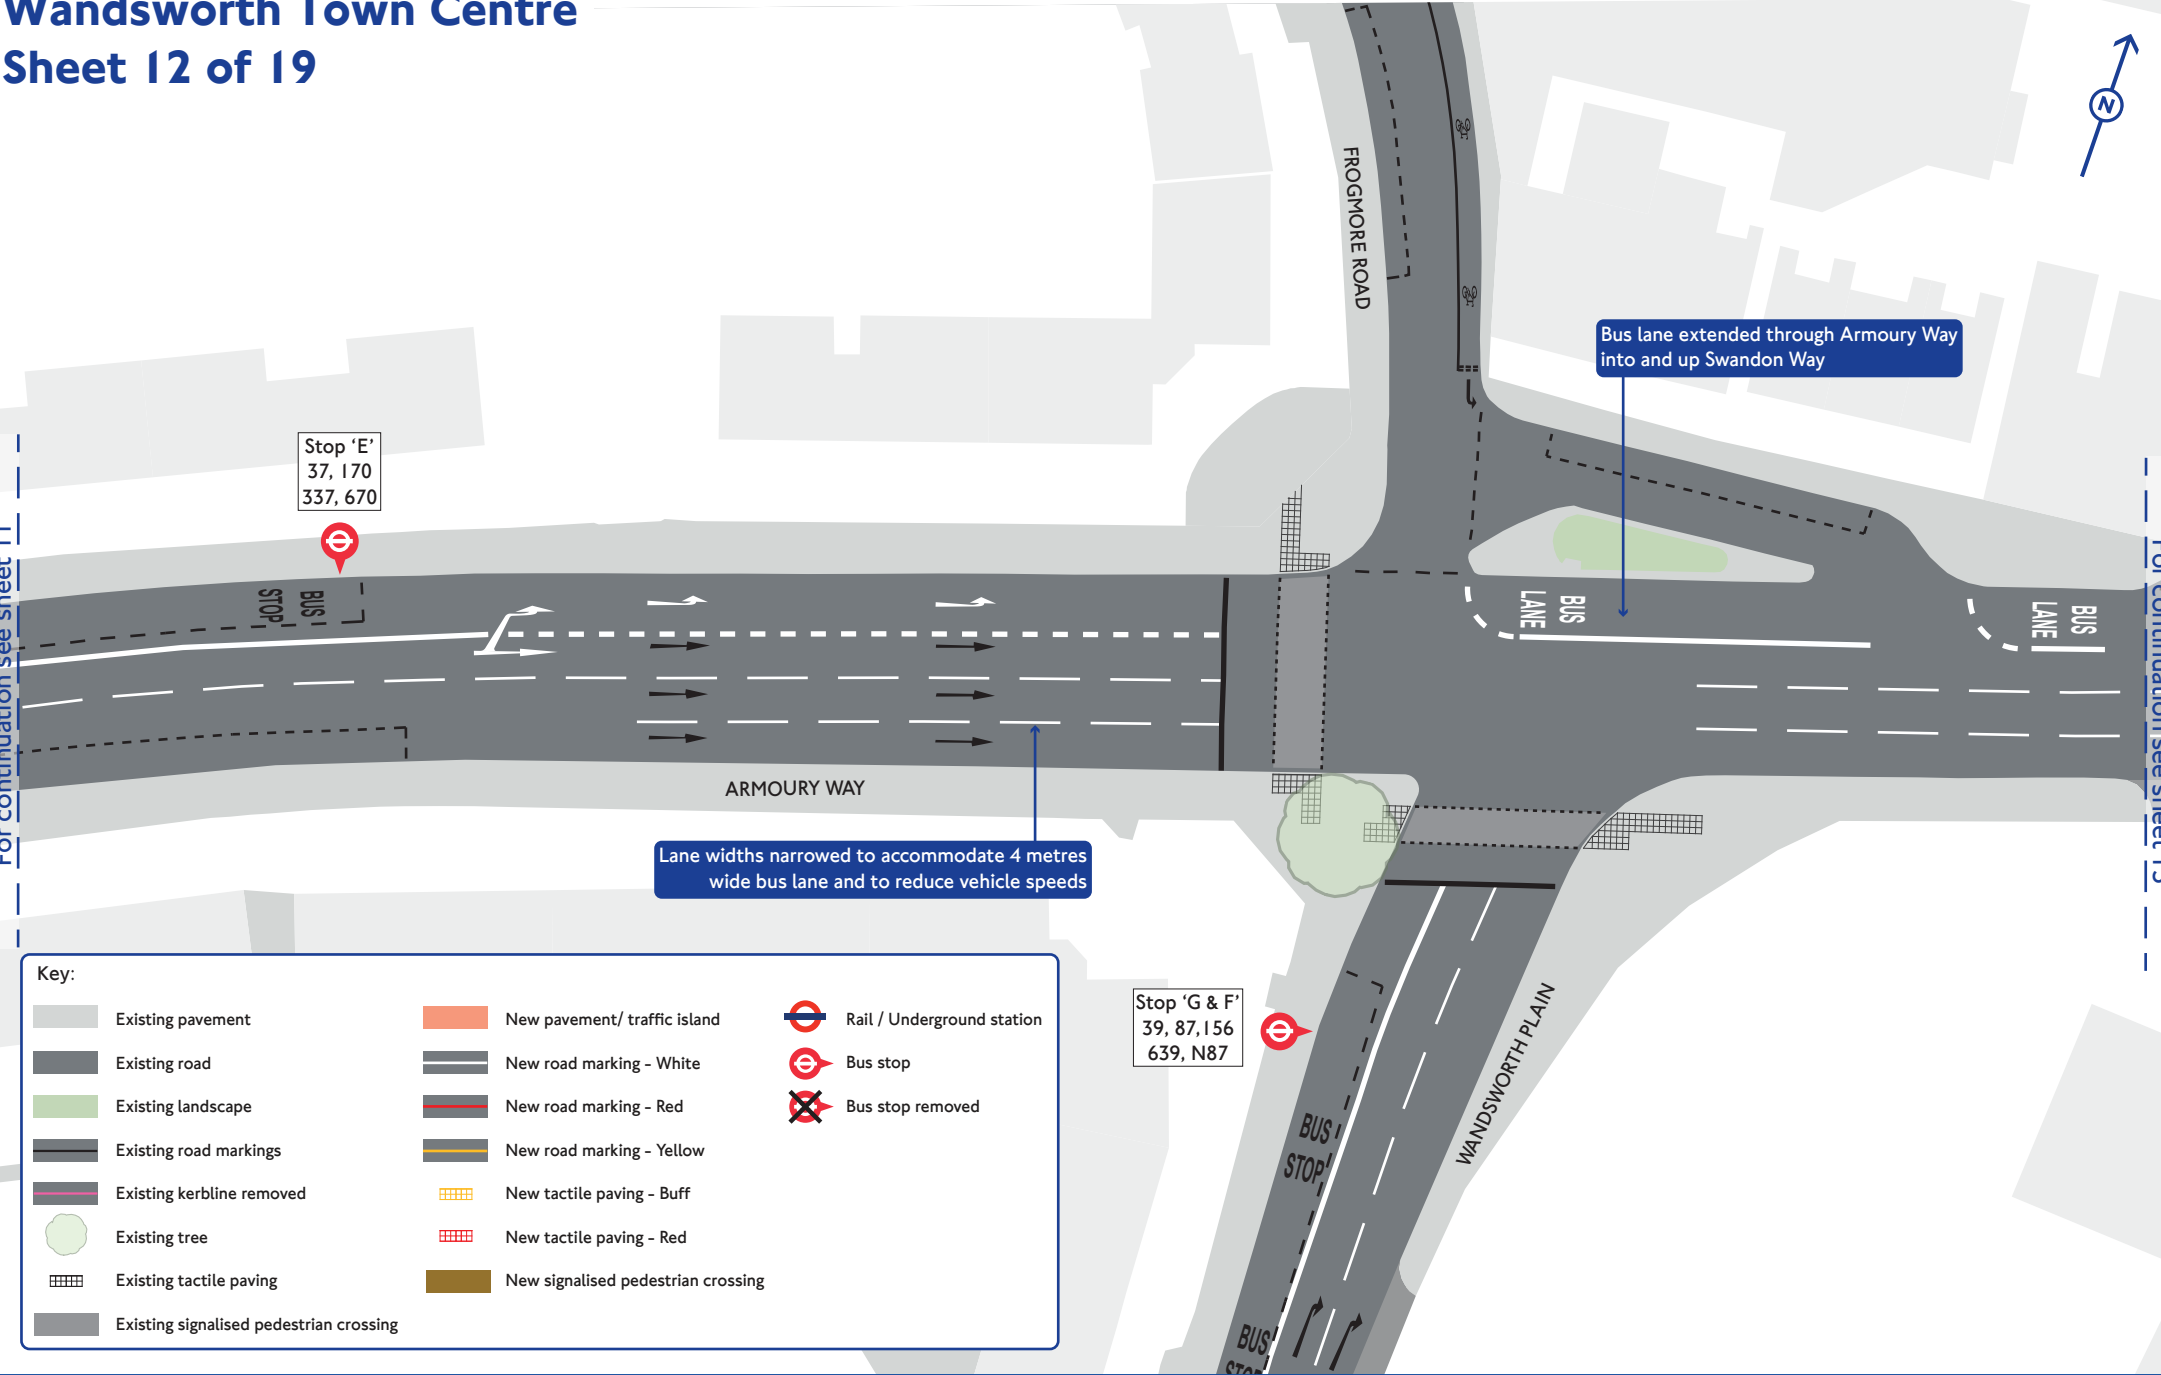

Wandsworth Town Centre


Sheet 13 of 19



For continuation see sheet 12

For continuation see sheet 14

New bus lane extends along Armoury Way and north along Swandon Way

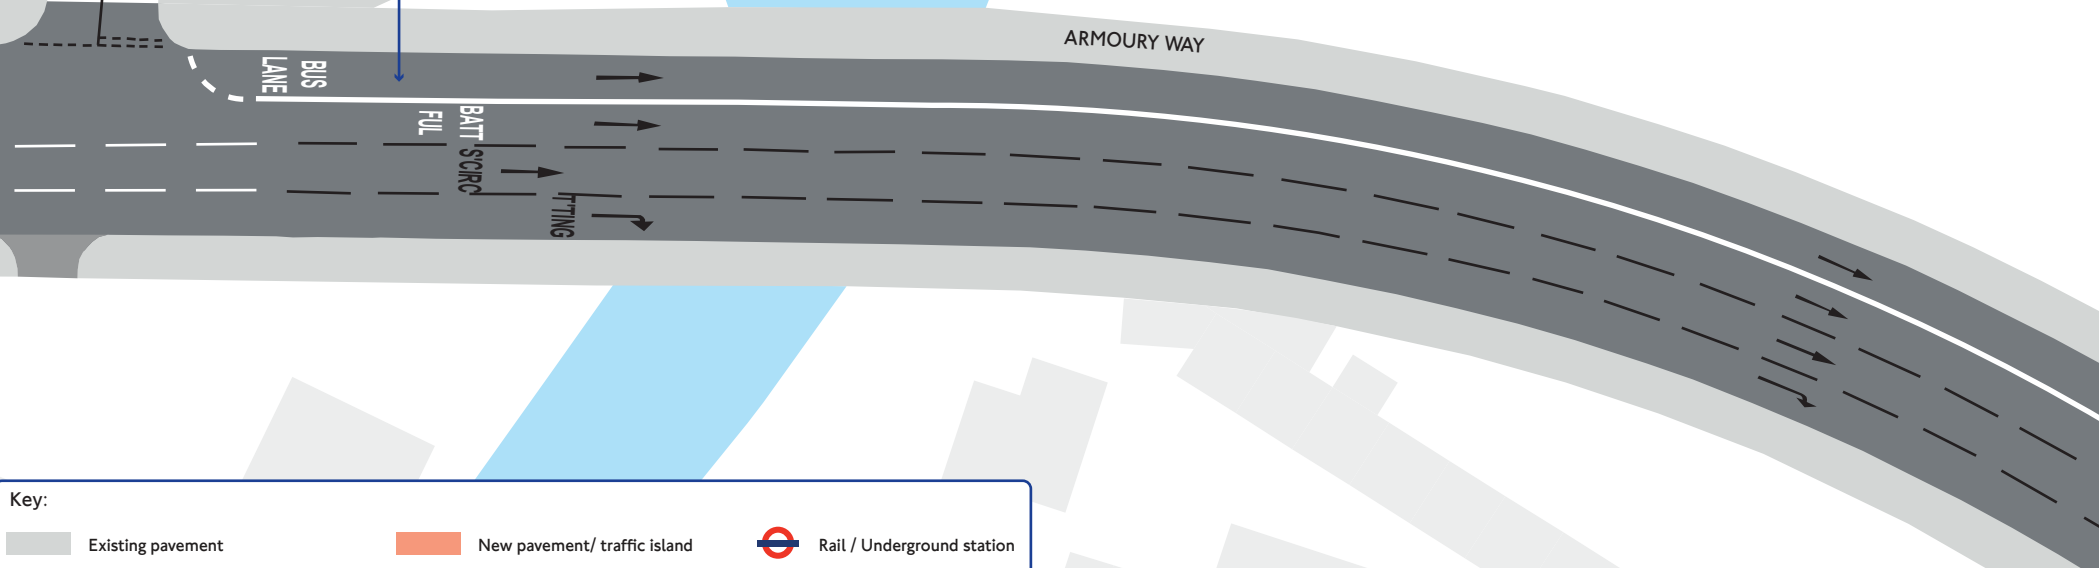

Key:


	Existing pavement		New pavement/ traffic island		Rail / Underground station
	Existing road		New road marking - White		Bus stop
	Existing landscape		New road marking - Red		Bus stop removed
	Existing road markings		New road marking - Yellow		
	Existing kerbline removed		New tactile paving - Buff		
	Existing tree		New tactile paving - Red		
	Existing tactile paving		New signalised pedestrian crossing		
	Existing signalised pedestrian crossing				

Wandsworth Town Centre

Sheet 14 of 19


For continuation see sheet 13

For continuation see sheet 15

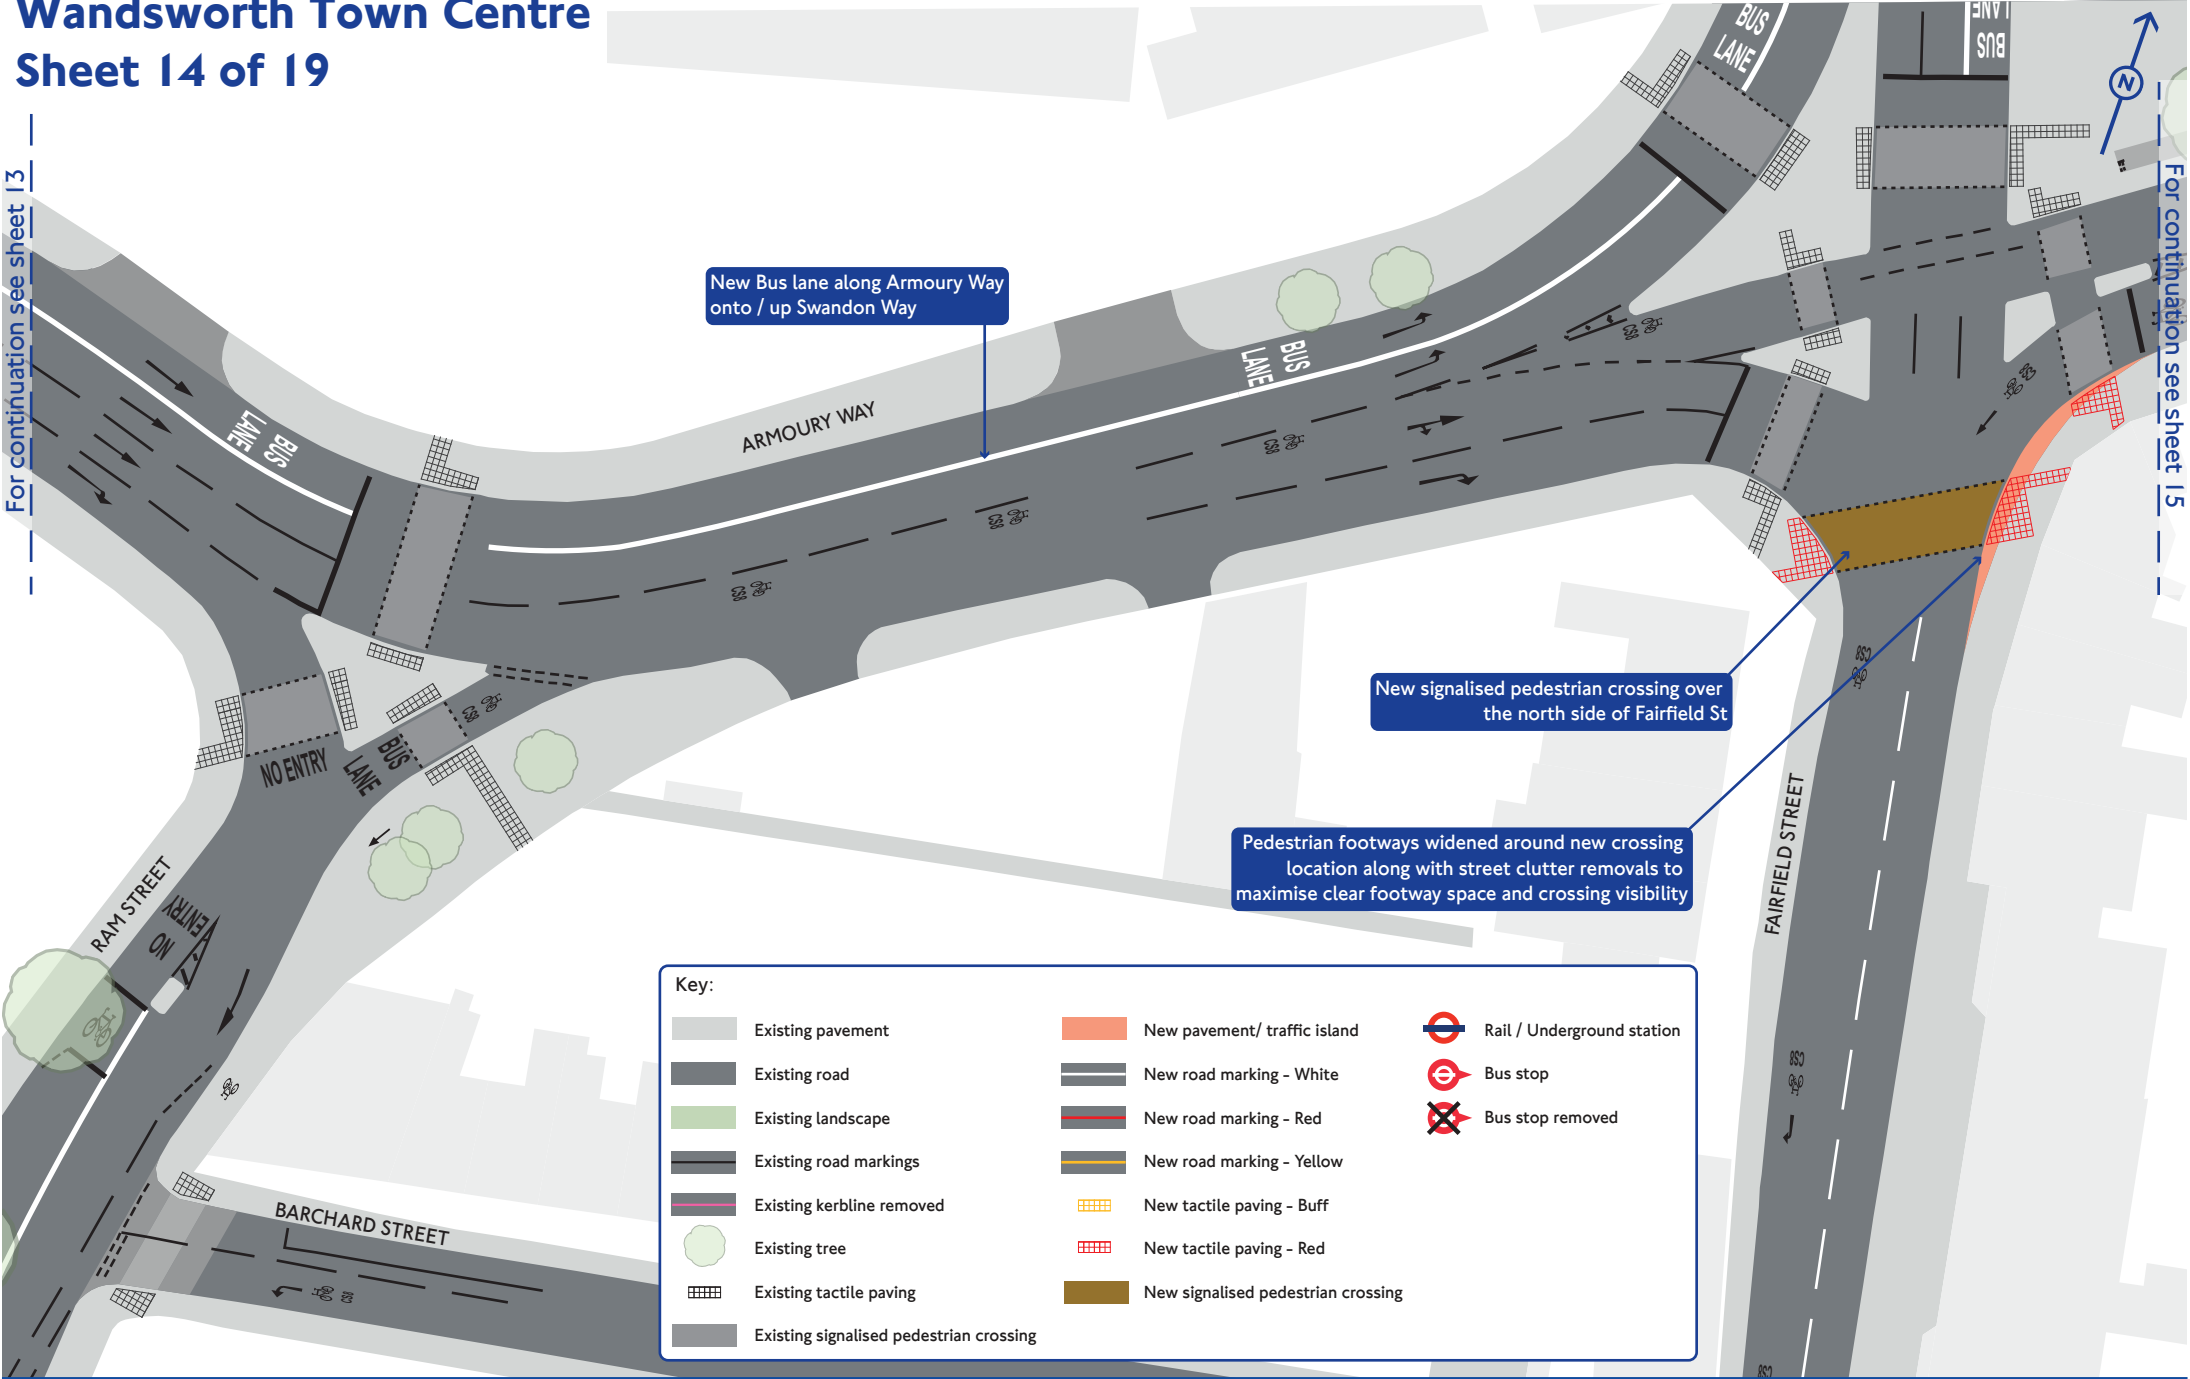

Wandsworth Town Centre

Sheet 15 of 19

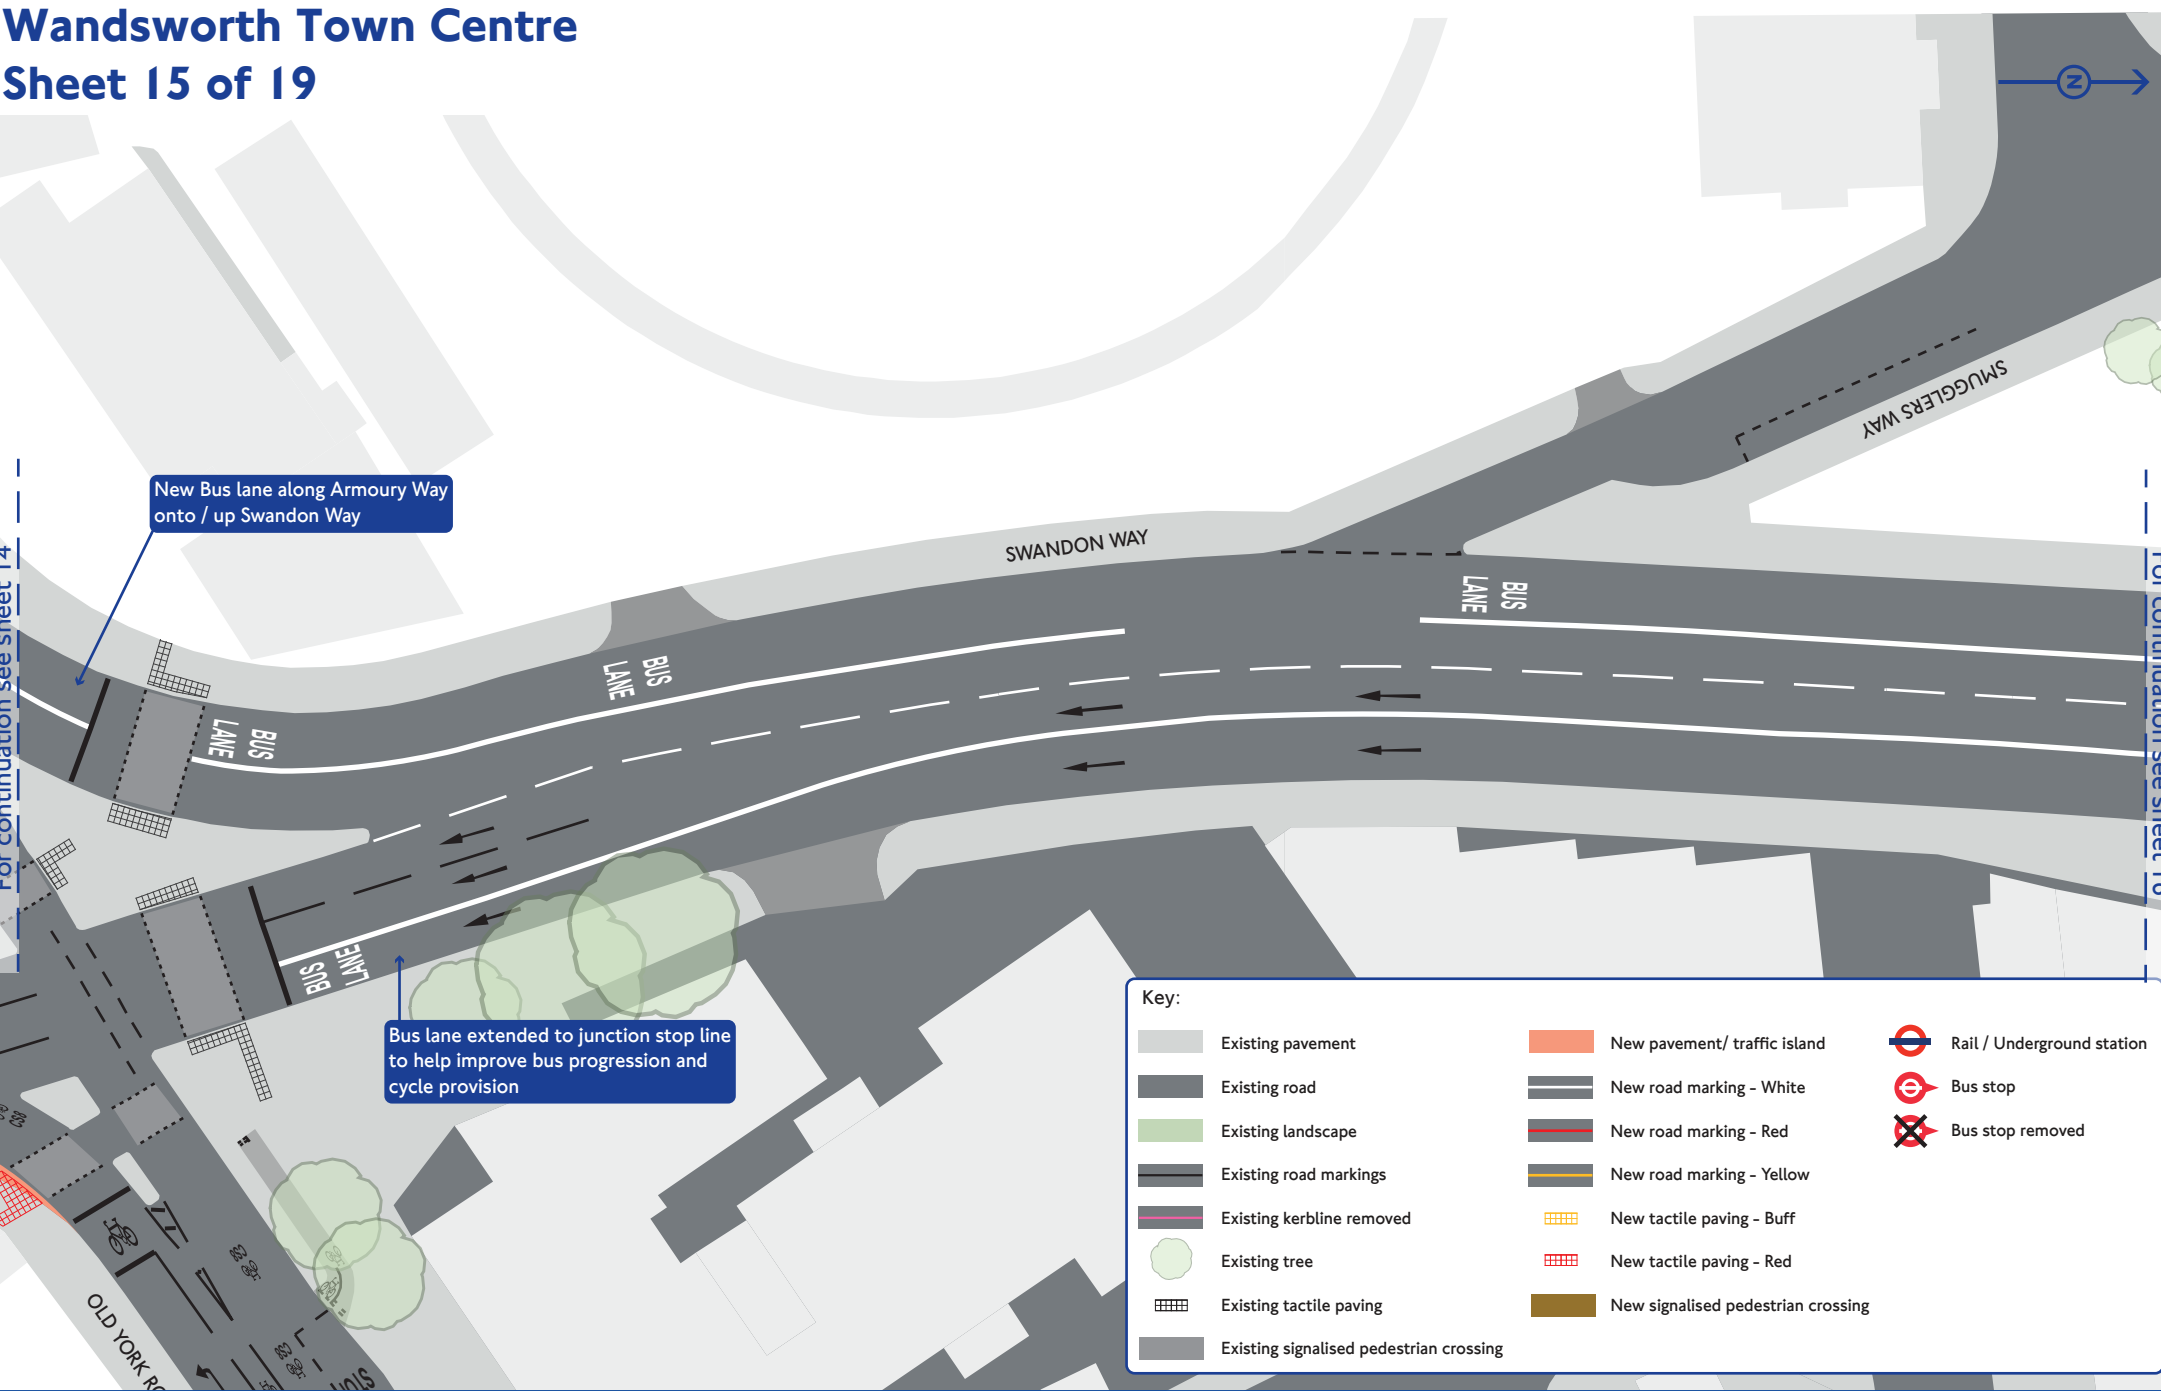

Wandsworth Town Centre

Sheet 16 of 19



New north bound bus lane along Swandon Way


New south bound bus lane along Swandon Way

For continuation see sheet 15

For continuation see sheet 17


Key:

	Existing pavement		New pavement/ traffic island		Rail / Underground station
	Existing road		New road marking - White		Bus stop
	Existing landscape		New road marking - Red		Bus stop removed
	Existing road markings		New road marking - Yellow		
	Existing kerbline removed		New tactile paving - Buff		
	Existing tree		New tactile paving - Red		
	Existing tactile paving		New signalised pedestrian crossing		
	Existing signalised pedestrian crossing				

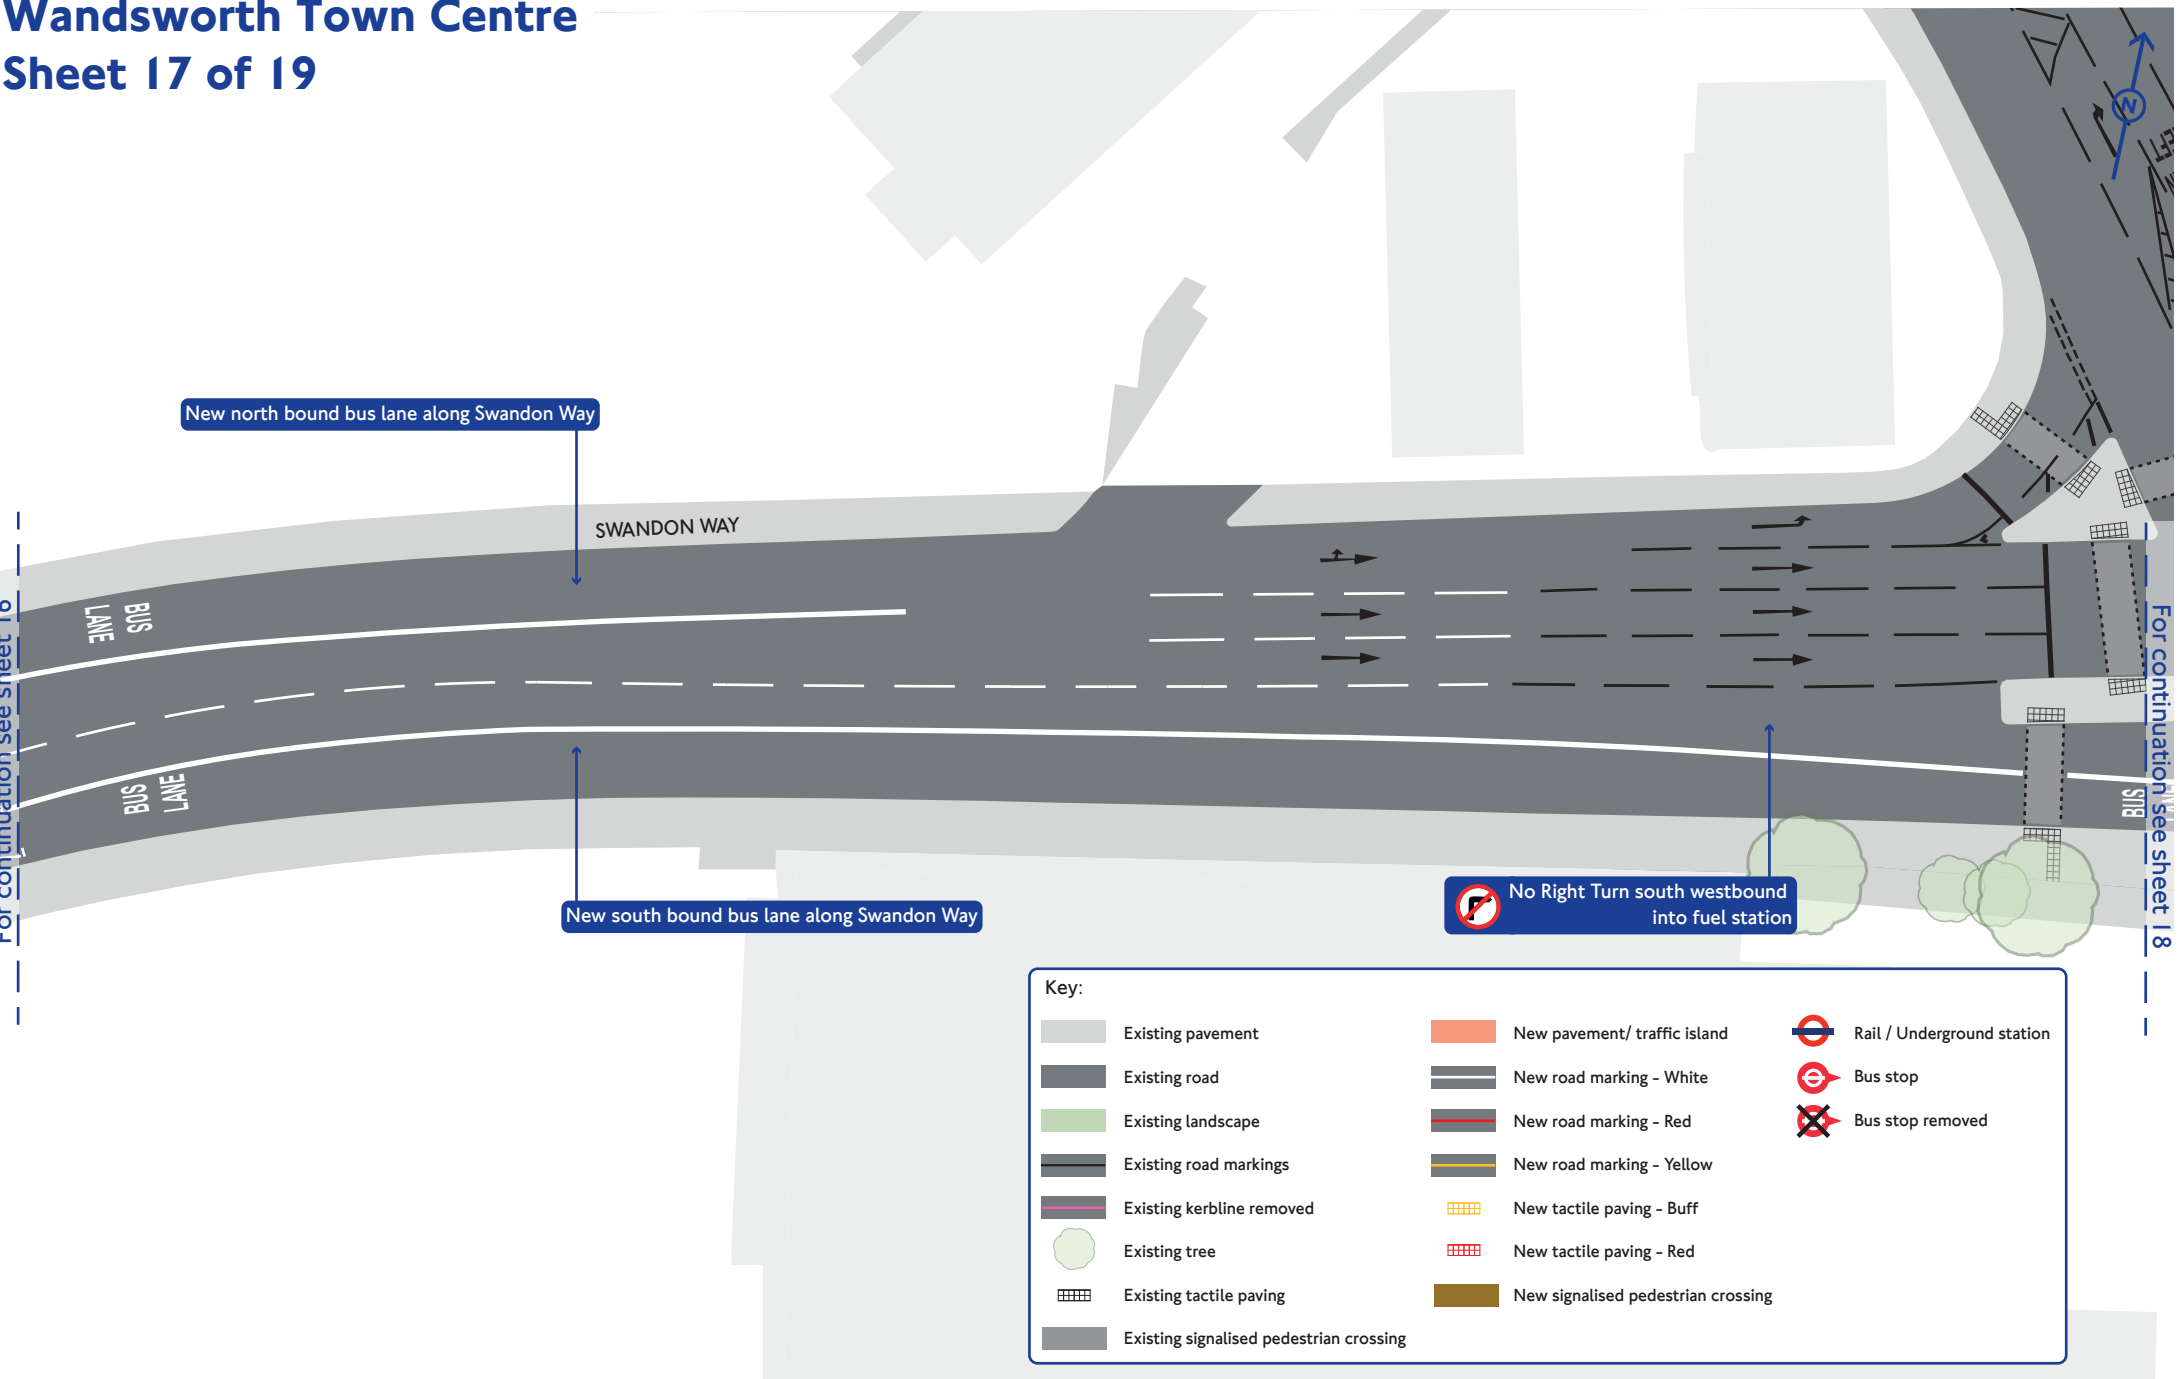

Wandsworth Town Centre

Sheet 18 of 19

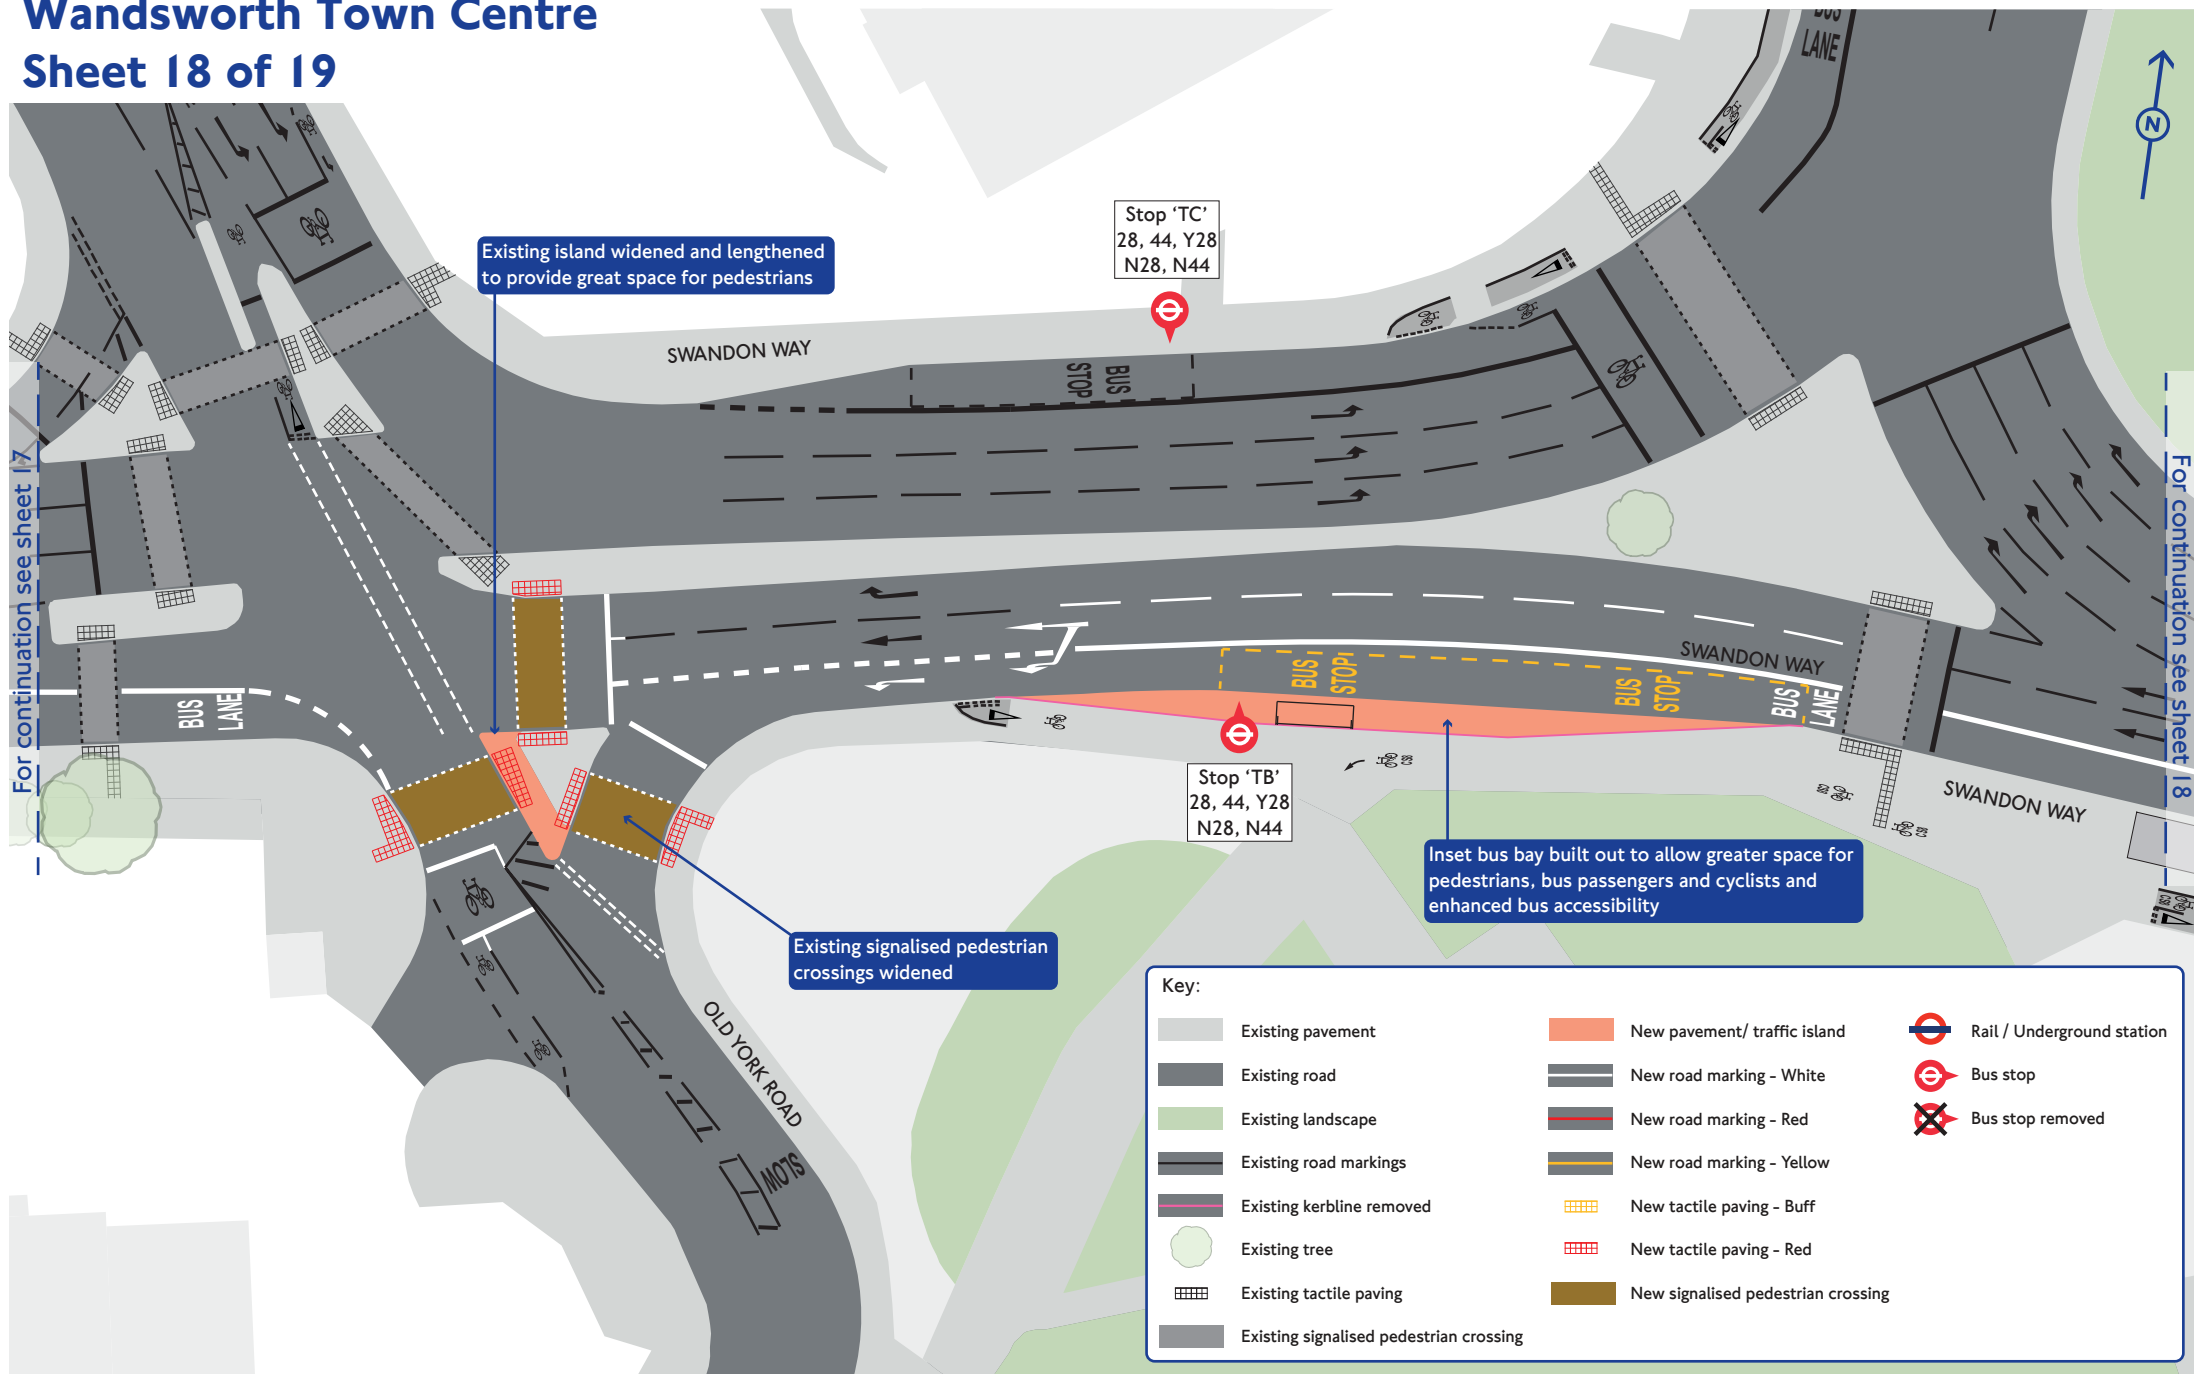

Wandsworth Town Centre

Sheet 19 of 19

